

YESLER TERRACE - BLOCK 6.1A

809 S WASHINGTON STREET

ASI-018
05.15.2024

6769232-PH

4, 6, 7, 9, 11, 12, 13, 14, 15, 16, 17, 20, 21, 22, 23, 24, 25, 26, 27, 28, 31, 33, 34, 35, 37, 38, 39, 40



Seal

Civil Engineer
KPFF
1601 Fifth Avenue, Suite 1600
Seattle, WA 98101

Design Architect
Bohlin Cywinski Jackson
1932 First Avenue, Suite 916
Seattle, WA 98101-1052

Architect of Record
Studio - SKH
1221 East Pike Street, Suite 300
Seattle, WA 98122


Landscape Architect
Swift Company LLC
3131 Western Avenue, Suite M423
Seattle, WA 98121

Structural Engineer
KPFF
1601 Fifth Avenue, Suite 1600
Seattle, WA 98101

Mechanical/Plumbing Engineer
Ocean Park Mechanical
#283-14900 Inter Urban Avenue
Seattle, WA 98168

Electrical/Telecomm Engineer
Stateside Power Inc.
10035 NE 123rd St
Kirkland, WA 98034

Fire Protection
Advanced Fire Protection
19738 144th Ave NE
Woodville, WA 98072-8427

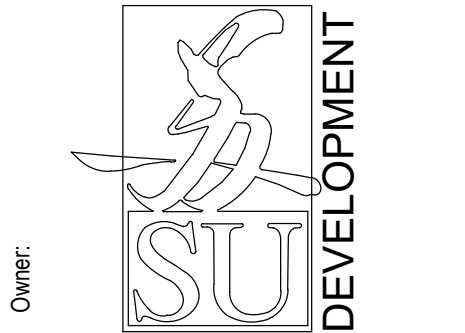

Owner:
Project Name:
YESLER TOWERS

Sheet Name:
COVER SHEET

No.	Description	Date
1	PHASE 1 PERMIT	05.18.20
2	PHASE 1 PERMIT	06.21.20
3	PHASE 1 PERMIT	12.11.20
4	PHASE 1 PERMIT RESUBMITTAL 01	12.16.20
5	PHASE 1 PERMIT	01.28.21
6	PHASE 1 PERMIT RESUBMITTAL 02	04.12.21
7	PHASE 1 PERMIT RESUBMITTAL 01	10.04.21
8	NORTH TOWER BIG SIGN IFC	05.27.21
9	PHASE 1 PERMIT RESUBMITTAL 03	08.06.21
10	NORTH TOWER BIG IFC	08.15.21
11	PHASE 1 PERMIT RESUBMITTAL 02	10.08.21
12	PHASE 1 PERMIT RESUBMITTAL 01	11.02.21
13	PHASE 1 PERMIT RESUBMITTAL 03	01.21.22
14	ASB-002	03.11.22
15	PHASE 3 PERMIT RESUBMITTAL 02	03.23.22
16	ASB-003	04.20.22
17	PHASE 1 PERMIT RESUBMITTAL 04	05.03.22
18	NORTH TOWER ASB IFC	05.03.22
19	ASB-004-01	05.19.22
20	PHASE 3 PERMIT RESUBMITTAL 03	06.15.22
21	ASB-004	07.01.22
22	LANDSCAPE - NORTH TOWER IFC	07.21.22
23	ASB-005	08.03.22
24	ASB-006	08.29.22
25	ASB-007	09.14.22
26	ASB-008	10.17.22
27	ASB-009	11.11.22
28	ASB-010	12.06.22
29	PHASE 4 PERMIT RESUBMITTAL 01	01.20.23
30	PHASE 3 PERMIT	02.03.23
31	ASB-011 - NEW WINDOW WALL	02.08.23
32	ASB-012	03.07.23
33	ASB-013	04.07.23
34	ASB-014	05.10.23
35	ASB-014	06.21.23
36	ASB-015	10.26.23
37	PHASE 3 PERMIT RESUBMITTAL 01	01.15.24
38	ASB-016	02.06.24
39	ASB-017	03.07.24
40	ASB-018	05.15.24


DPD # 6769232-PH
Issue Date 08.21.20

A0.00

Sheet Number

SDCI Approval Stamp

10/26/2023 5:52:04 PM

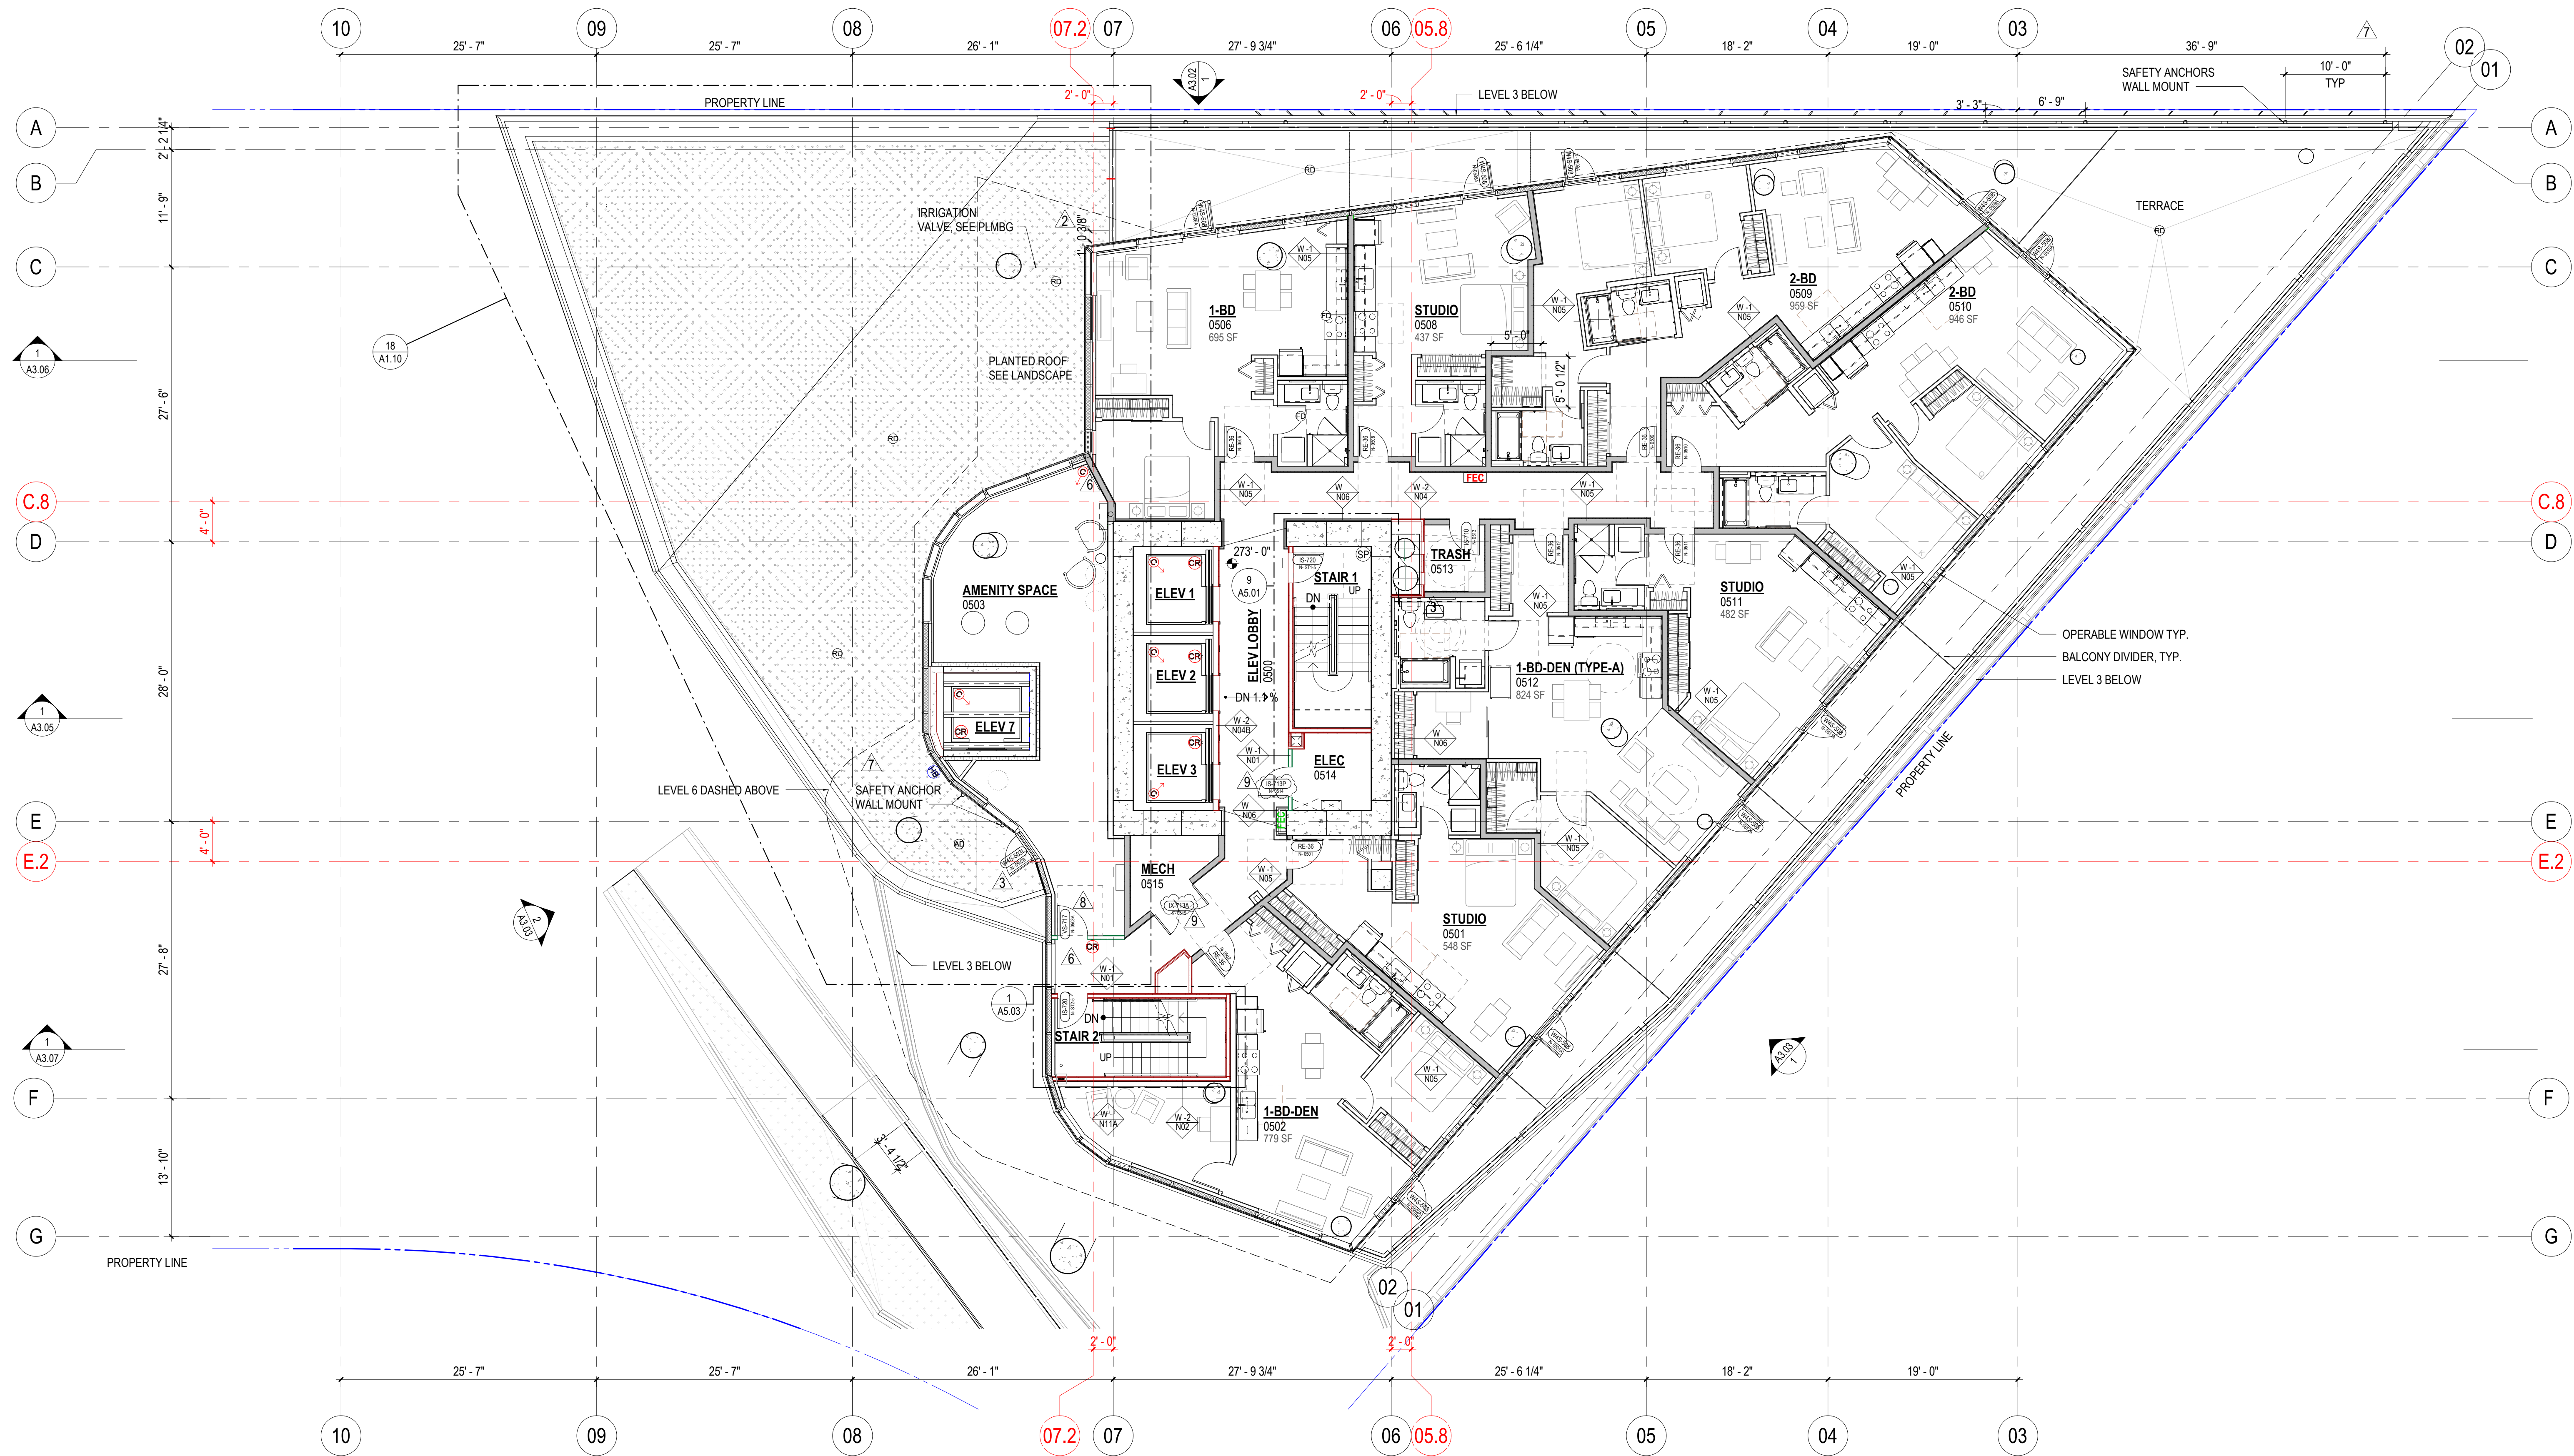

1
A2.08
LEVEL 5 NORTH
1/8" = 1'-0"

COMMON AREA DOOR TYPE NAMING KEY

DOOR MATERIAL	NUMBER OF PANELS	DOOR HEIGHT	FIRE RATING	LOCK TYPE	OPTIONAL ADDED FEATURES
E - EXTERIOR HOLLOW METAL	S - SINGLE 3' - 0" PANEL	1 - 10' - 0"	0 - NOT RATED	0 - PASSAGE SET	A - 180 DEGREE HINGES
F - FRAMELESS GLASS	P - PAIR OF 3' - 0" PANELS	5 - 7' - 0"	1 - 45 MIN (TYP. 1-HOUR WALL)	1 - KEYPAD BOTH SIDES (NOT EGRESS)	B - VISION PANEL
G - GATE	Q - PAIR OF 3' - 0" PANELS	6 - 6' - 8"	2 - 90 MIN (TYP. 2-HOUR WALL)	2 - PRIVACY SET	C - SET IN CMU/CONC. WALL
I - INTERIOR HOLLOW METAL	X - SPECIALTY DOOR	7 - 7' - 0"	3 - 3-HOUR	3 - STOREROOM LOCK	D - ADD CLOSER AT NR DOOR
S - STOREFRONT		8 - 8' - 0"		4 - OFFICE LOCK	E - ELECTRONIC HOLLOW OPEN
W4 - 4 3/4" WINDOW WALL		9 - 9' - 6"		5 - CLASSROOM LOCK	F - OMIT THERMAL GASKETS
W7 - 7" WINDOW WALL				6 - CLASSROOM LOCK WITH PRIVACY DEADBOLT	G - DELAYED EGRESS
W - INTERIOR SOLID CORE PAINTED WOOD				7 - ELECTRIFIED LOCK	H - THERMAL STOREFRONT
V - INTERIOR SOLID CORE WITH WOOD VENEER				8 - PASSAGE SET WITH DB	I - INT. SWING WINDOW WALL
				9 - CLASSROOM SECURITY LOCK	L - LOCKED FROM INTERIOR SIDE
				S - MEETS SCL REQUIREMENTS	N - NON-REMOVABLE PINS
				T - TELEPHONE ENTRY/FOB	P - PANIC HARDWARE
					S - SCL HARDWARE PACKAGE
					T - TELEPHONE ENTRY/FOB

NOTES: 1. THRESHOLD, KICKPLATE, WALL/FLOOR/HINGE STOPS, NUMBER OF HINGES, HARDWARE FINISH, PAINT COLOR, VENEER SPECIES WILL BE ADDRESSED IN SPEC.
2. ALL STOREFRONT DOORS RECEIVE PUSH BAR & HAND PULL CLOSER, WALL STOP, THRESHOLD, & SWEEP, PROVIDE CYLINDER & ELECTRONIC STRIKE WITH FOB USE.
3. ALL FIRE RATED DOORS SHALL HAVE SMOKE AND DRAFT CONTROL, PER SBC SECTION 716.5.3.1.

FIRE RATED WALL ASSEMBLY COLOR LEGEND	
	NON RATED WALL
	1 HOUR RATED WALL
	1 HOUR DEMISING WALL
	2 HOURS RATED WALL
	3 HOURS RATED WALL

GENERAL NOTES:

- SEE SHEET A0.51 & A0.52 FOR WALL TYPES. ALL UNIT INTERIOR WALLS TO BE TYPE W-N10, U.N.O.
- FOR DEMISING WALL TYPE W-N05, THE WALL TAG IS LOCATED ON THE SIDE IN WHICH THE RESILIENT CHANNEL IS TO BE INSTALLED.
- SEE SHEET A0.41 AND A0.42 FOR ACCESSIBILITY GUIDELINES.
- ALL DOORS TO COMPLY WITH MANEUVERING CLEARANCES PER DETAIL 20A0.41. NOTE EXCEPTION FOR DOORS LOCATED ON UNIT SIDE OF PRIMARY ENTRANCE DOOR FOR TYPE B DWELLING UNITS.
- ALL DIMENSIONS TO FACE OF STUD, U.N.O. FOR DIMENSIONS AND WALL TAGS FROM L1-N TO ROOF-N IN REFER TO SHEETS A2.52 THRU A2.69.
- DIMENSIONS FOR REQUIRED INSTALLATION CLEARANCE AT KITCHENS NOTED WITH "CLEAR" OR "CLEARANCE", ARE GIVEN FROM FACE-OF-FINISH TO FACE-OF-FINISH.
- SEE SHEET A8.01 AND A8.02 FOR TYPICAL BATHROOM DETAILS.
- SEE SHEETS A5.01 - A.5.12 FOR ALL VERTICAL CIRCULATION.
- SEE SHEET A2.56 FOR CORE DIMENSIONS THAT ARE TYPICAL FROM L6-N - L27-N.
- FOR BATHROOM ELEVATIONS REFER TO SHEETS A6.31 & A.6.32 FOR TYPE A UNITS. REFER TO SHEETS A6.33 THROUGH A6.35 FOR TYPE B UNITS.

Seal

Civil Engineer

KPFF

1601 Fifth Avenue, Suite 1600

Seattle, WA 98101

Design Architect

Bohlin Cywinski Jackson

1932 First Avenue, Suite 916

Seattle, WA 98101-1052

Architect of Record

Studio - SKH

1221 East Pike Street, Suite 300

Seattle, WA 98122

Landscape Architect

Swift Company LLC

3131 Western Avenue, Suite M423

Seattle, WA 98121

Structural Engineer

KPFF

1601 Fifth Avenue, Suite 1600

Seattle, WA 98101

Mechanical/Plumbing Engineer

Ocean Park Mechanical

#283-14000 Inter Urban Avenue

Seattle, WA 98168

Electrical/Telecomm Engineer

Stateside Power Inc.

10335 NE 123rd St.

Kirkland, WA 98034

Fire Protection

Advanced Fire Protection

19738 144th Ave NE

Woodville, WA 98072-8427

Owner:

DEVELOPMENT

Project Name:

YESLER TOWERS

Sheet Name:

PLAN - LEVEL 5 NORTH

No.	Description	Date
1	PHASE 3 PERMIT	12.11.20
2	PHASE 3 PERMIT RESUBMITAL 01	11.02.21
3	PHASE 3 PERMIT RESUBMITAL 02	03.23.22
4	PHASE 3 PERMIT RESUBMITAL 03	06.15.22
5	ISSUANCE - NORTH TOWER/SCS	07.12.22
6	REV-042	08.23.22
7	ADD-08	11.11.22
8	ADD-072	04.07.23
9	ADD-075	10.26.23

DPD #

6769232-PH


Issue Date

12.11.20

A2.08

Sheet Number

SDCI Approval Stamp

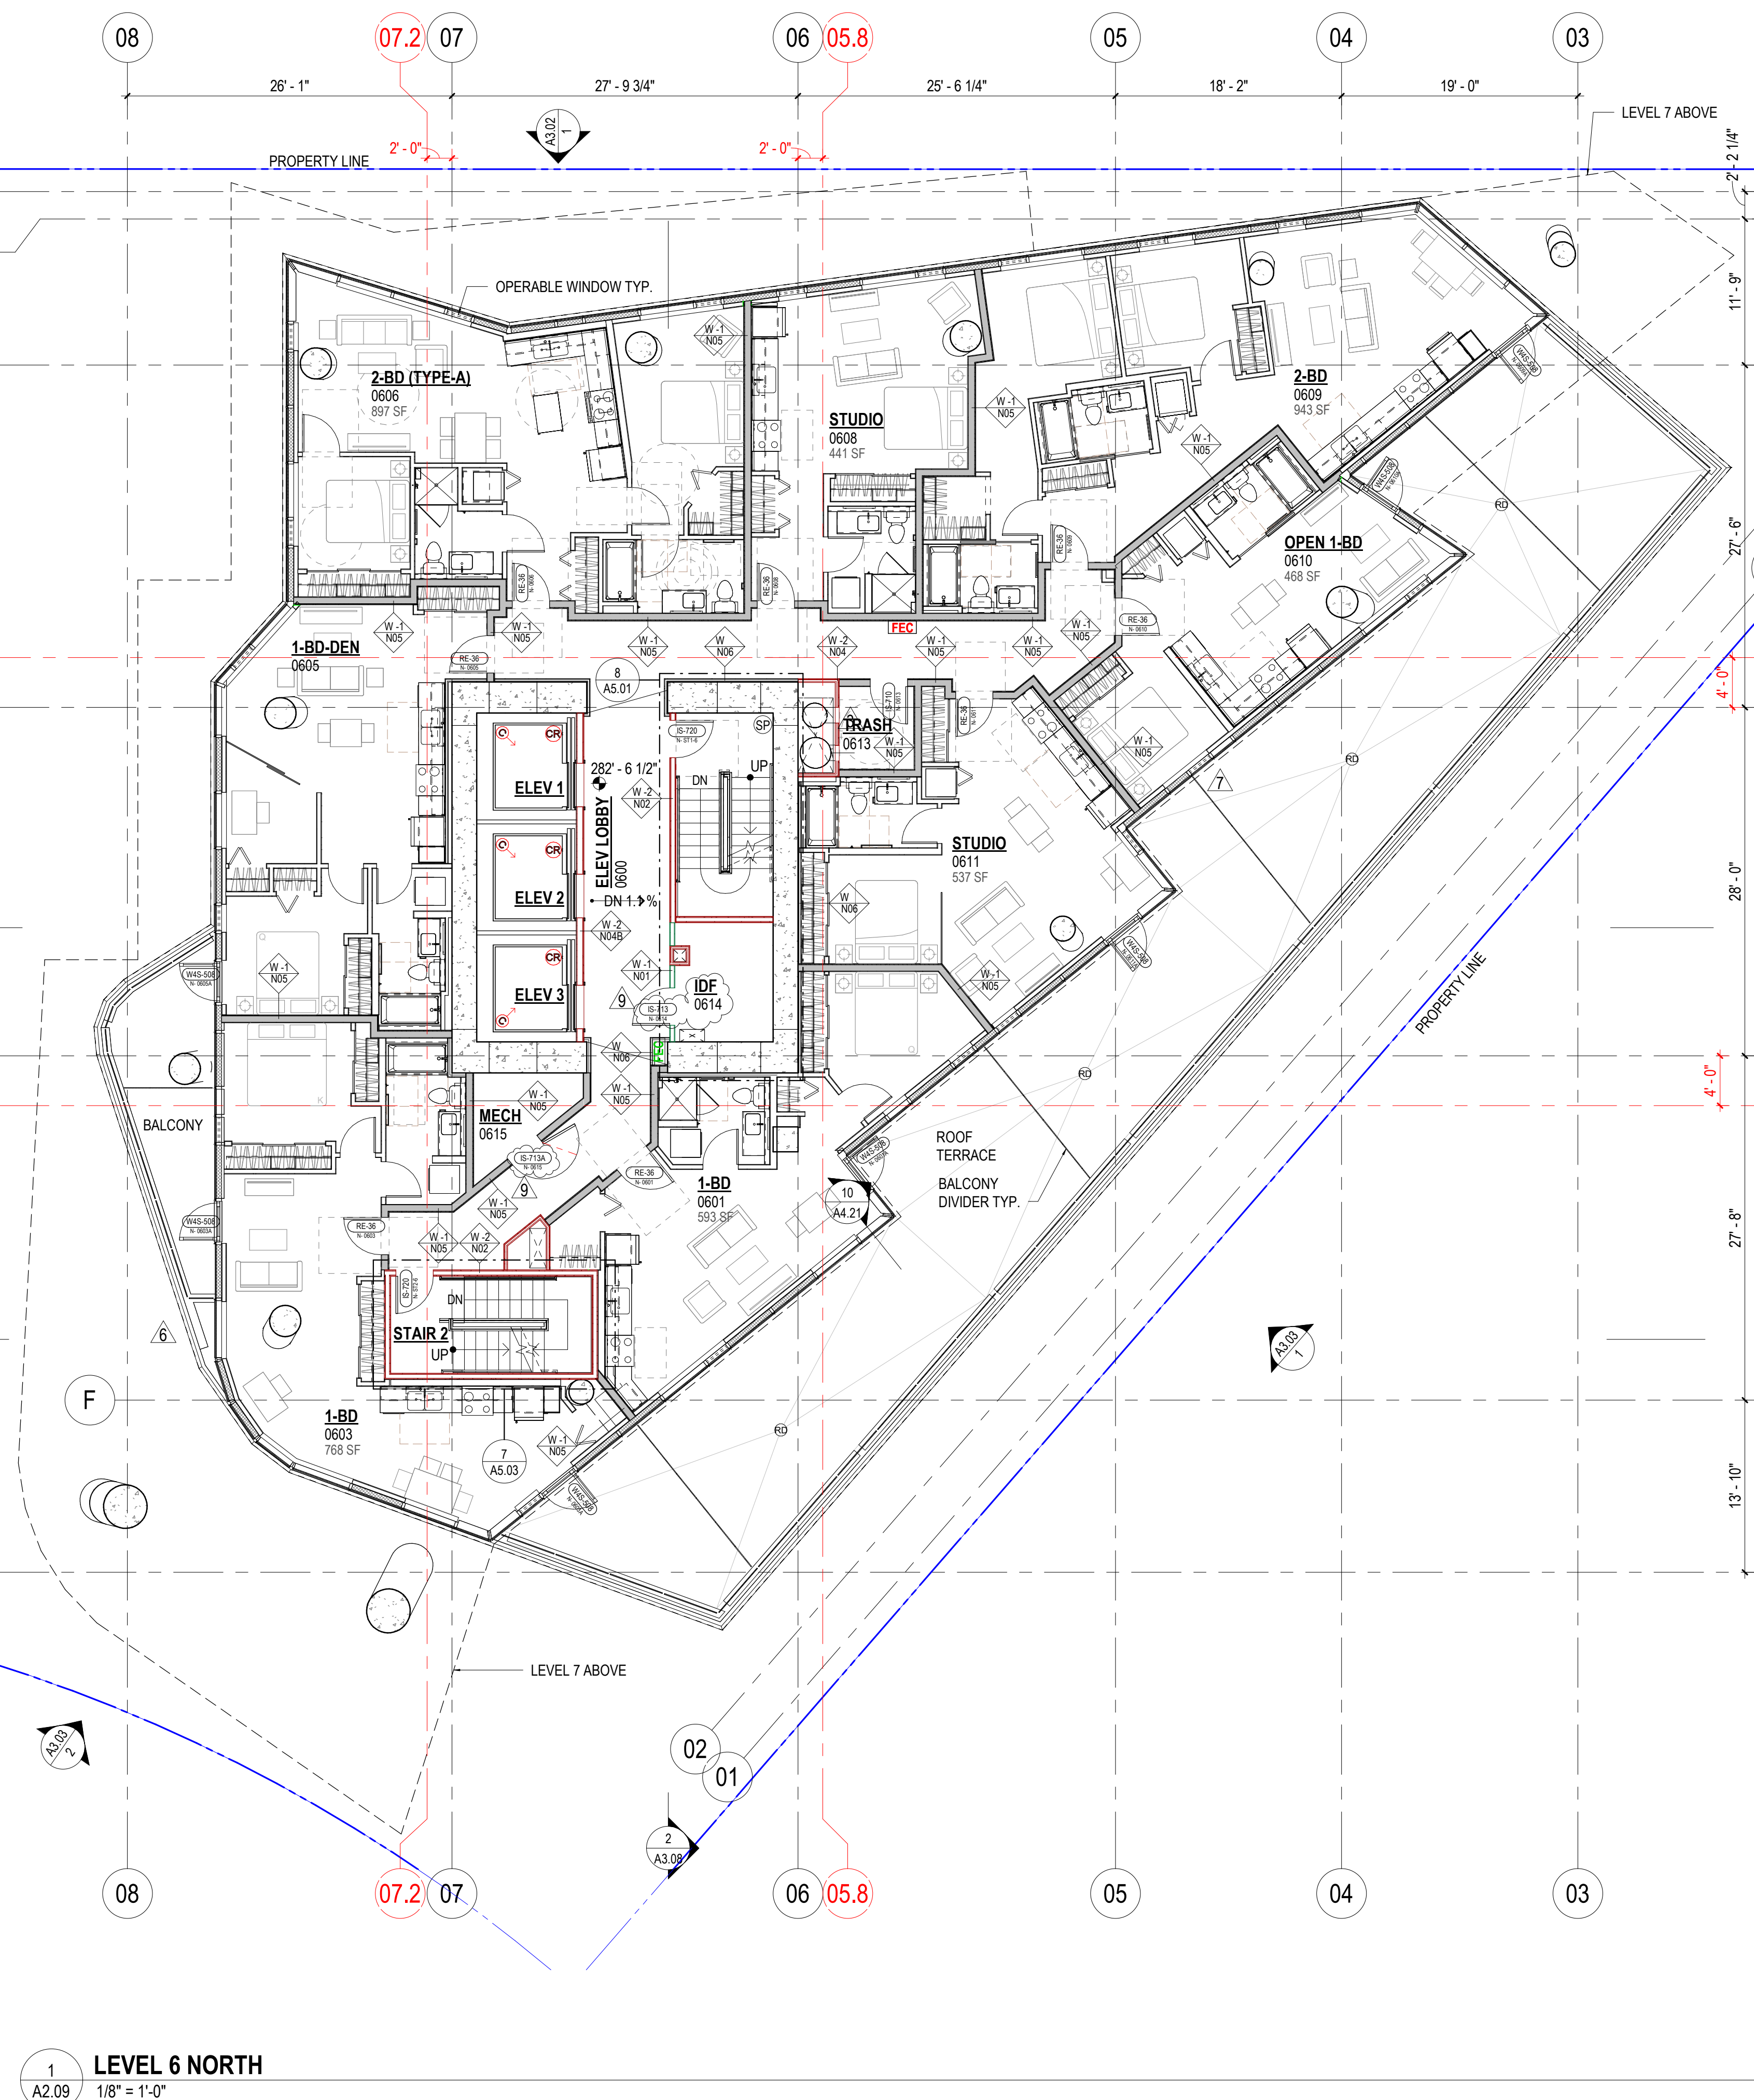

1 LEVEL 6 NORTH
A2.09 1/8" = 1'-0"

**FIRE RATED WALL ASSEMBLY
COLOR LEGEND**

	NON RATED WALL
	1 HOUR RATED WALL
	1 HOUR DEMISING WALL
	2 HOURS RATED WALL
	3 HOURS RATED WALL

1 SEE SHEET A0.1 A0.2.50 FOR WALL TYPES. ALL UNIT INTERIOR WALLS TO BE TYPE
2 W-N10, UO-5.
3 FOR DEMISING WALL TYPE W-N05, THE WALL TAG IS LOCATED ON THE SIDE IN
4 WHICH THE RESIDENT CHANNEL IS TO BE INSTALLED.
5 SEE SHEET A0.1 AND A0.2 FOR ACCESSIBILITY GUIDELINES.
6 ALL DOORS TO COMPLY WITH MANEUVERING CLEARANCES PER DETAIL 20.04.01.
7 NOTCH CUTTING FOR DOOR CLOSERS LOCATED ON UNIT SIDE OF PRIMARY ENTRY
8 DOOR FOR TYPE B DWELLING UNITS.
9 ALL DIMENSIONS TO FACE OF STUD, UO AND DIMENSIONS AND WALL TAGS FROM
10 L1 TO ROOF IN REFERENCE TO SHEETS A.2.3 THRU A.2.6.
11 FOR EQUATION FOR CALCULATING THE MINIMUM CLEARANCE AT KITCHENS NOTED WITH
12 "CEILING" OR "CEILING" ARE GIVEN FROM FACE-TO-FINISH TO FACE-TO-FINISH.
13 SEE SHEET A0.1 AND A0.2 FOR TYPICAL BATHROOM DETAILS.
14 SEE SHEET A0.1 A.5.1.2 FOR TYPICAL BATHROOM DETAILS.
15 SEE SHEET A.2.6 FOR CORE DIMENSIONS THAT ARE TYPICAL FROM L6-N - L7-N.
16 FOR BATHROOM ELEVATIONS REFER TO SHEETS A3.1 A.3.2 FOR TYPICAL L7-N.

Test Name: **PLANS - LEVEL 6 NORTH & LEVEL 7 NORTH**


No.	Description	Date
1	PHASE 3 PERMIT	12.11.26
2	PHASE 3 PERMIT RESUBMITTAL 01	11.02.21
3	PHASE 3 PERMIT RESUBMITTAL 02	03.23.22
4	PHASE 3 PERMIT RESUBMITTAL 03	06.15.22
5	GARAGE + NORTH TOWER IFC	07.21.22
6	ASI 008	10.17.22
7	ASI 012	04.07.23
8	ASI 013	05.19.23
9	ASI 015	10.26.23

Issue Date	12.11.20
------------	----------

A2.09

Sheet Number

SDCJ Approval Stamp

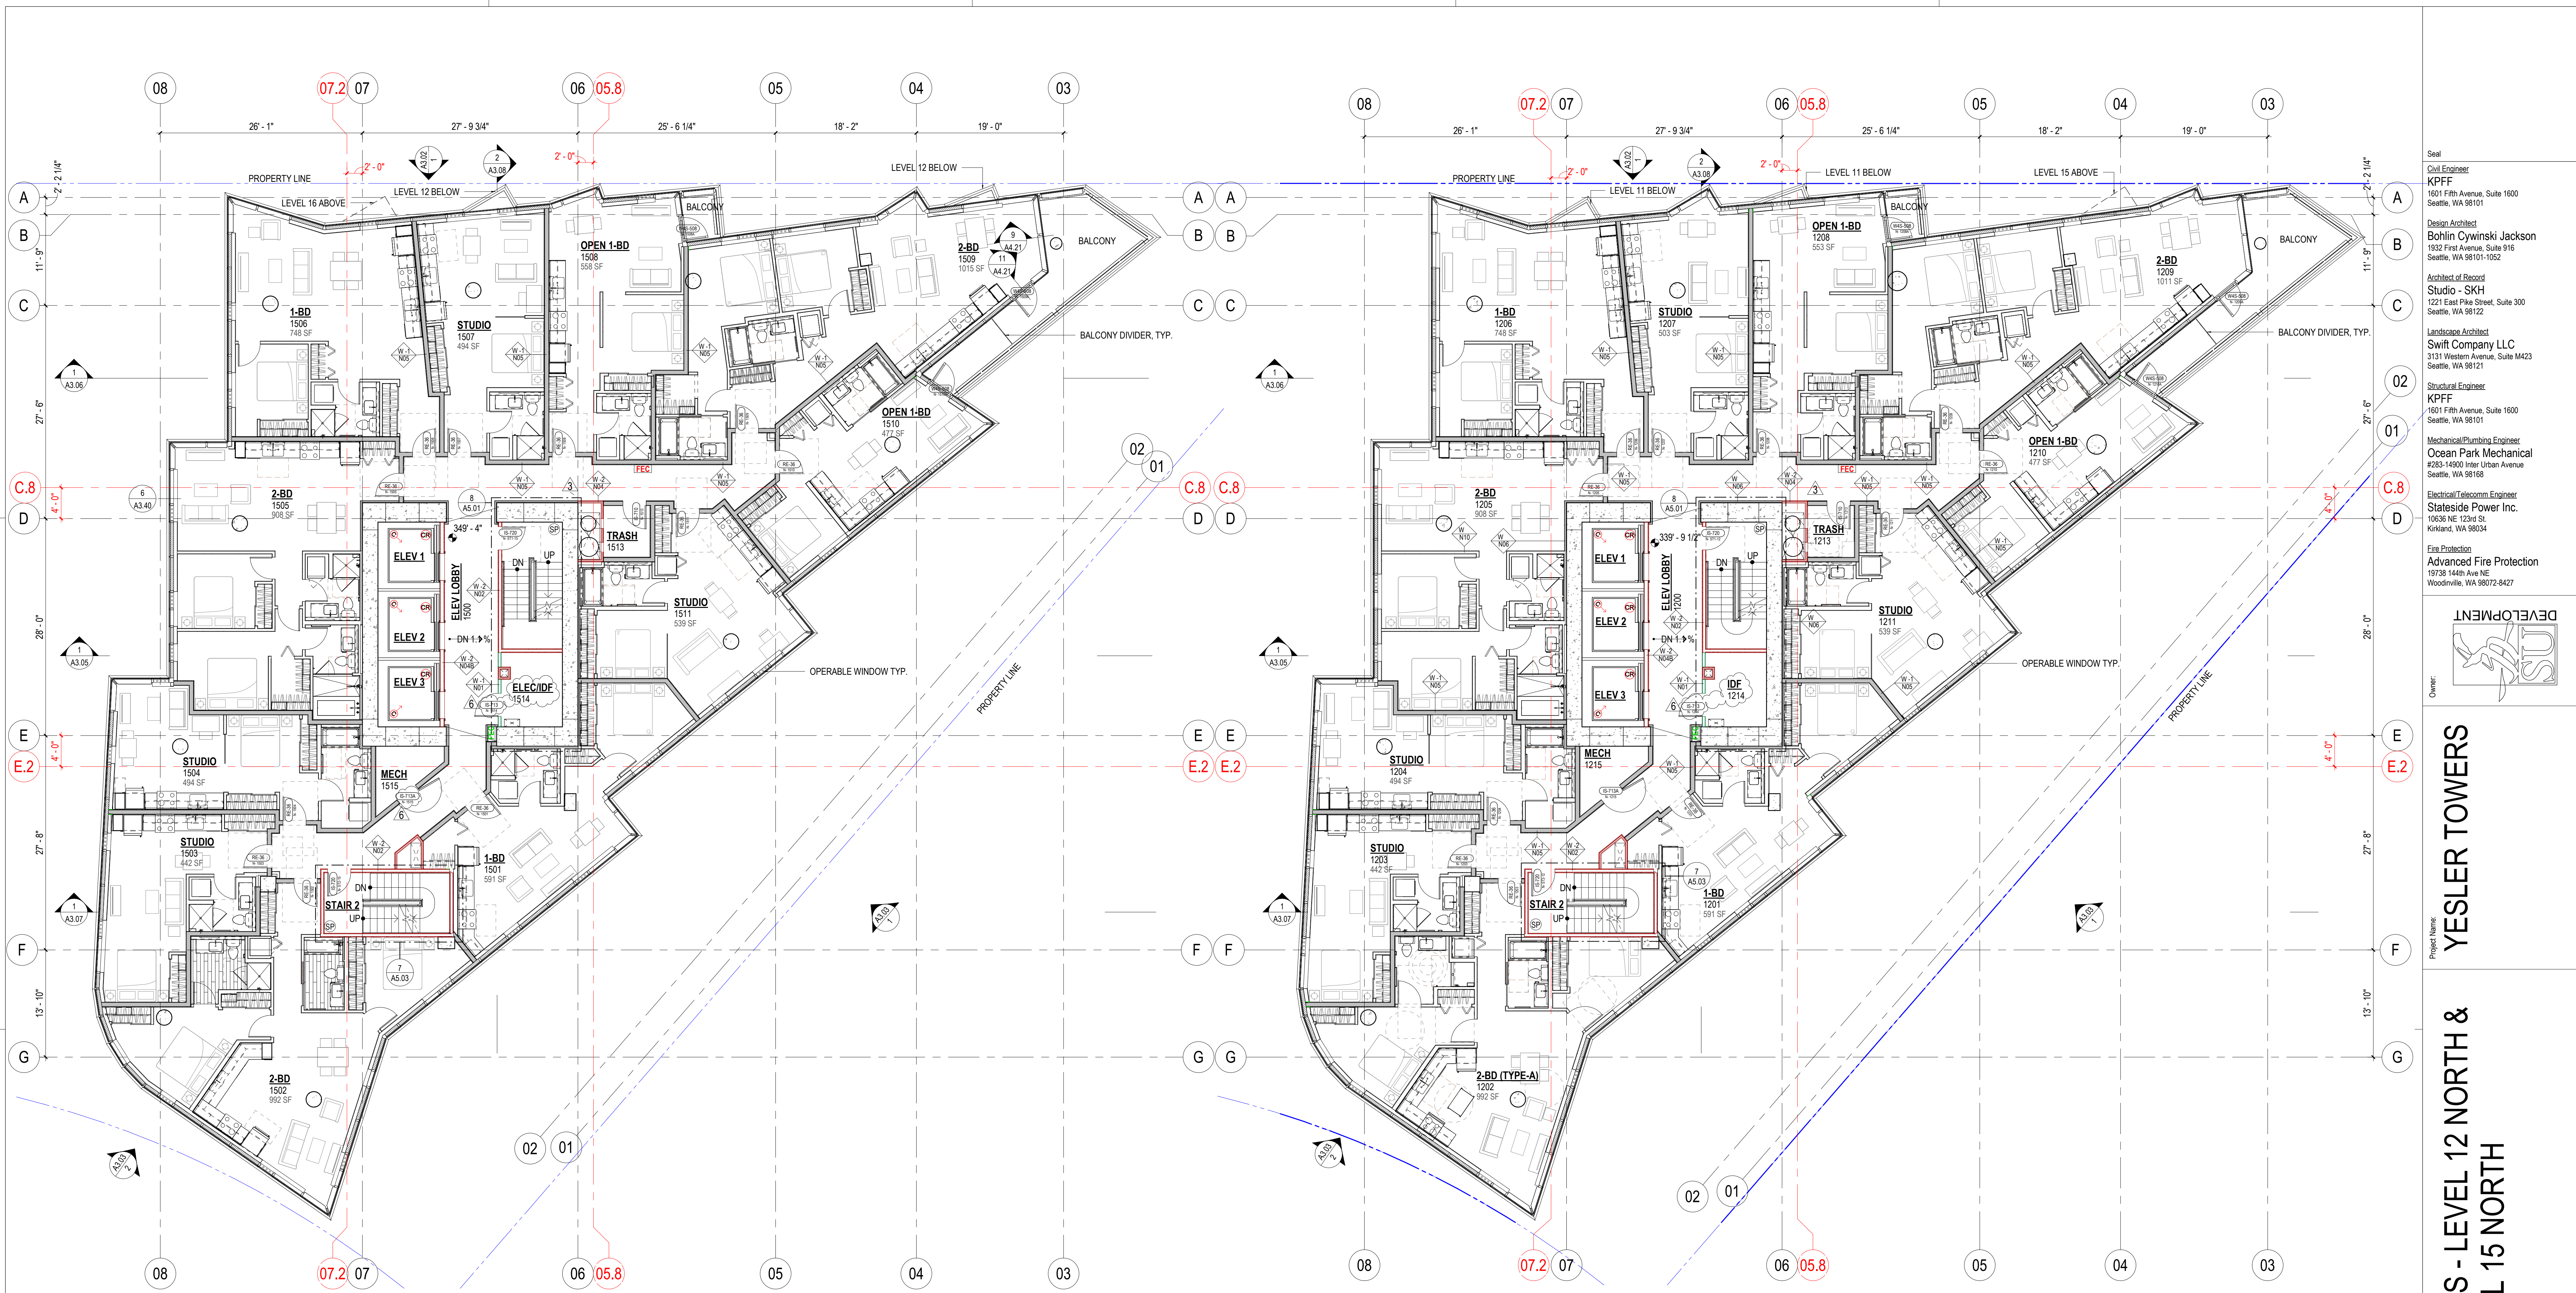

2 LEVEL 15 NORTH
1/8" = 1'-0"

1 LEVEL 12 NORTH
1/8" = 1'-0"

COMMON AREA DOOR TYPE NAMING KEY

DOOR MATERIAL	NUMBER OF PANELS	DOOR HEIGHT	FIRE RATING	LOCK TYPE	OPTIONAL ADDED FEATURES
E - EXTERIOR HOLLOW METAL	S - SINGLE 3'-0" PANEL	1'-10'-0"	0 - NOT RATED	0 - PASSAGE SET	A - 180 DEGREE HINGES
F - FRAMELESS GLASS	P - PAIR OF 3'-0" PANELS	5'-7'-6"	1 - 45 MIN. (TYP. 1-HOUR WALL)	1 - KEYPAD BOTH SIDES (NOT EGRESS)	B - VISION PANEL
G - GATE	O - PAIR OF 3'-6" PANELS	6'-6'-6"	2 - 90 MIN. (TYP. 2-HOUR WALL)	2 - PRIVACY SET	C - SET IN CMU/CONC. WALL
I - INTERIOR HOLLOW METAL	X - SPECIALTY DOOR	7'-7'-0"	3 - 3-HOUR	3 - STOREROOM LOCK	D - ADD CLOSER AT WD DOOR
S - STOREFRONT		8'-8'-0"		4 - OFFICE LOCK	E - ELECTRONIC HOLLOW PIN
W4 - 4 3/4" WINDOW WALL		9'-9'-6"		5 - CLASSROOM LOCK	F - OMIT THERMAL GASKETS
W7 - 7" WINDOW WALL				6 - CLASSROOM LOCK WITH PRIVACY DEADBOLT	G - DELAYED EGRESS
W - INTERIOR SOLID CORE PAINTED WOOD				7 - ELECTRIFIED LOCK	H - THERMAL STOREFRONT
V - INTERIOR SOLID CORE WITH WOOD VENEER				8 - PASSAGE SET WITH DB	I - INT. SWING WINDOW WALL
				9 - CLASSROOM SECURITY LOCK	L - LOCKED FROM INTERIOR SIDE
				S - MEETS SCL REQUIREMENTS	N - NON-REMOVABLE PINS
					P - PANIC HARDWARE
					S - SCL HARDWARE PACKAGE
					T - TELEPHONE ENTRY/FOB

NOTES: 1. THRESHOLD, KICKPLATE, WALL/FLOOR/HINGE STOPS, NUMBER OF HINGES, HARDWARE FINISH, PAINT COLOR, VENEER SPECIES WILL BE ADDRESSED IN SPEC.
2. ALL STOREFRONT DOORS RECEIVE PUSH BAR & HAND PULL. CLOSER, WALL STOP, THRESHOLD, & SWEEP, PROVIDE CYLINDER & ELECTRONIC STRIKE WITH FOB USE.
3. ALL FIRE RATED DOORS SHALL HAVE SMOKE AND DRAFT CONTROL, PER SBC SECTION 716.5.3.1.

FIRE RATED WALL ASSEMBLY COLOR LEGEND
NON RATED WALL
1 HOUR RATED WALL
1 HOUR DEMISING WALL
2 HOURS RATED WALL
3 HOURS RATED WALL

GENERAL NOTES:

- SEE SHEET A0.51 & A0.52 FOR WALL TYPES. ALL UNIT INTERIOR WALLS TO BE TYPE W-10, U-10, O.
- FOR DEMISING WALL TYPE W-10S, THE WALL TAG IS LOCATED ON THE SIDE IN WHICH THE RESILIENT CHANNEL IS TO BE INSTALLED.
- SEE SHEET A0.41 AND A0.42 FOR ACCESSIBILITY GUIDELINES.
- ALL DOORS TO COMPLY WITH MANEUVERING CLEARANCES PER DETAIL 20A0.41. NOTE EXCEPTION FOR DOORS LOCATED ON UNIT SIDE OF PRIMARY ENTRANCE DOOR FOR TYPE B DWELLING UNITS.
- ALL DIMENSIONS TO FACE OF STUD, U, N, O FOR DIMENSIONS AND WALL TAGS FROM L1-N TO ROOF-N IN REFER TO SHEETS A2.52 THRU A2.69.
- DIMENSIONS FOR REQUIRED INSTALLATION CLEARANCE AT KITCHENS NOTED WITH "CLEAR" OR "CLEARANCE", ARE GIVEN FROM FACE-OF-FINISH TO FACE-OF-FINISH. SEE SHEET A6.01 AND A6.02 FOR TYPICAL BATHROOM DETAILS.
- SEE SHEETS A5.01 - A5.12 FOR ALL VERTICAL CIRCULATION.
- SEE SHEET A2.56 FOR CORE DIMENSIONS THAT ARE TYPICAL FROM L6-N - L27-N.
- FOR BATHROOM ELEVATIONS REFER TO SHEETS A6.31 & A6.32 FOR TYPE A UNITS. REFER TO SHEETS A6.33 THROUGH A6.35 FOR TYPE B UNITS.

Seal
Civil Engineer
KPF
1601 First Avenue, Suite 1600
Seattle, WA 98101
Design Architect
Bohlin Cywinski Jackson
1932 First Avenue, Suite 916
Seattle, WA 98101-1052
Architect of Record
Studio - SKH
1221 East Pike Street, Suite 300
Seattle, WA 98101-1052
Landscape Architect
Swift Company LLC
3131 Western Avenue, Suite M423
Seattle, WA 98121
Structural Engineer
KPF
1601 First Avenue, Suite 1600
Seattle, WA 98101
Mechanical/Plumbing Engineer
Ocean Park Mechanical
#283-1400 Inter Urban Avenue
Seattle, WA 98108
Electrical/Telecommunications Engineer
Stateside Power Inc.
Kirkland, WA 98034
Fire Protection
Advanced Fire Protection
19738 144th Ave NE
Woodinville, WA 98072-8427




Owner:
YESLER TOWERS
PLANS - LEVEL 12 NORTH &
LEVEL 15 NORTH

No.	Description	Date
1	PHASE 3 PERMIT	12.11.20
2	PHASE 3 PERMIT RESUBMITAL 01	11.02.21
3	PHASE 3 PERMIT RESUBMITAL 02	03.23.22
4	PHASE 3 PERMIT RESUBMITAL 03	06.15.22
5	SPRINKLE - NORTH TOWER 01	07.12.22
6	ADD-015	10.26.22


DPD # 6769232-PH
Issue Date 12.11.20

A2.12
Sheet Number

SDCI Approval Stamp

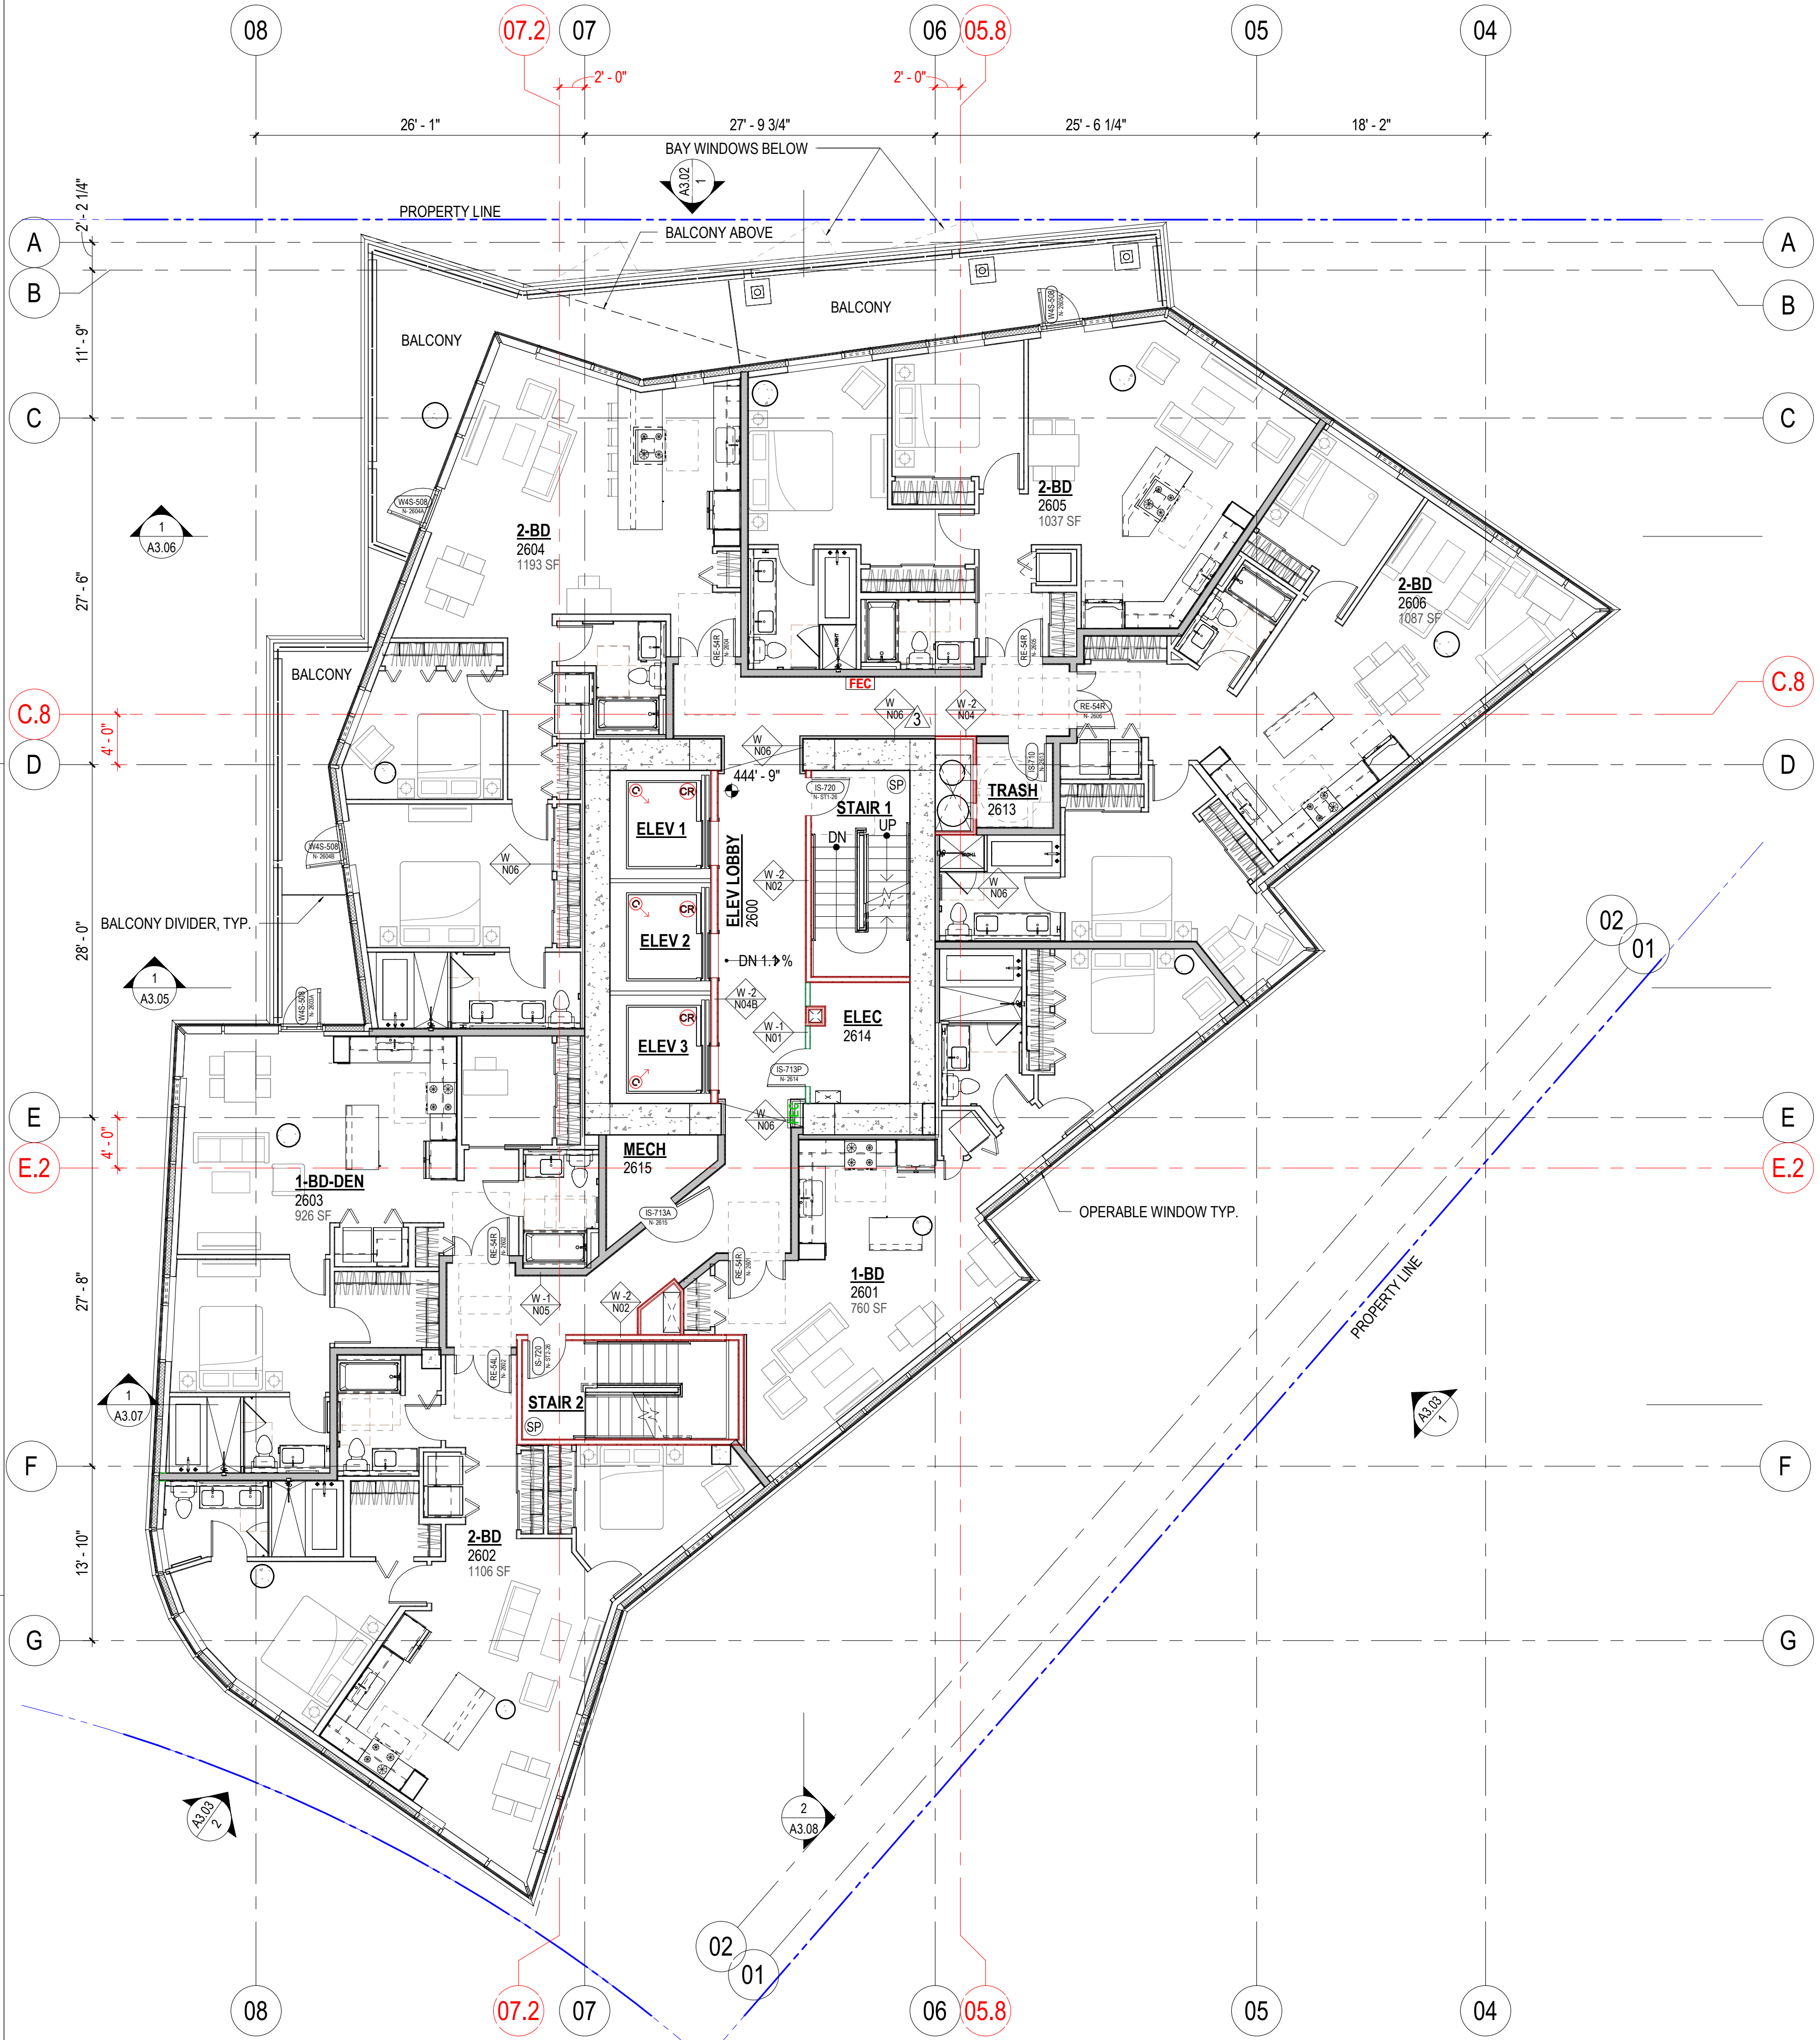

2 LEVEL 26 NORTH
1/8" = 1'-0"

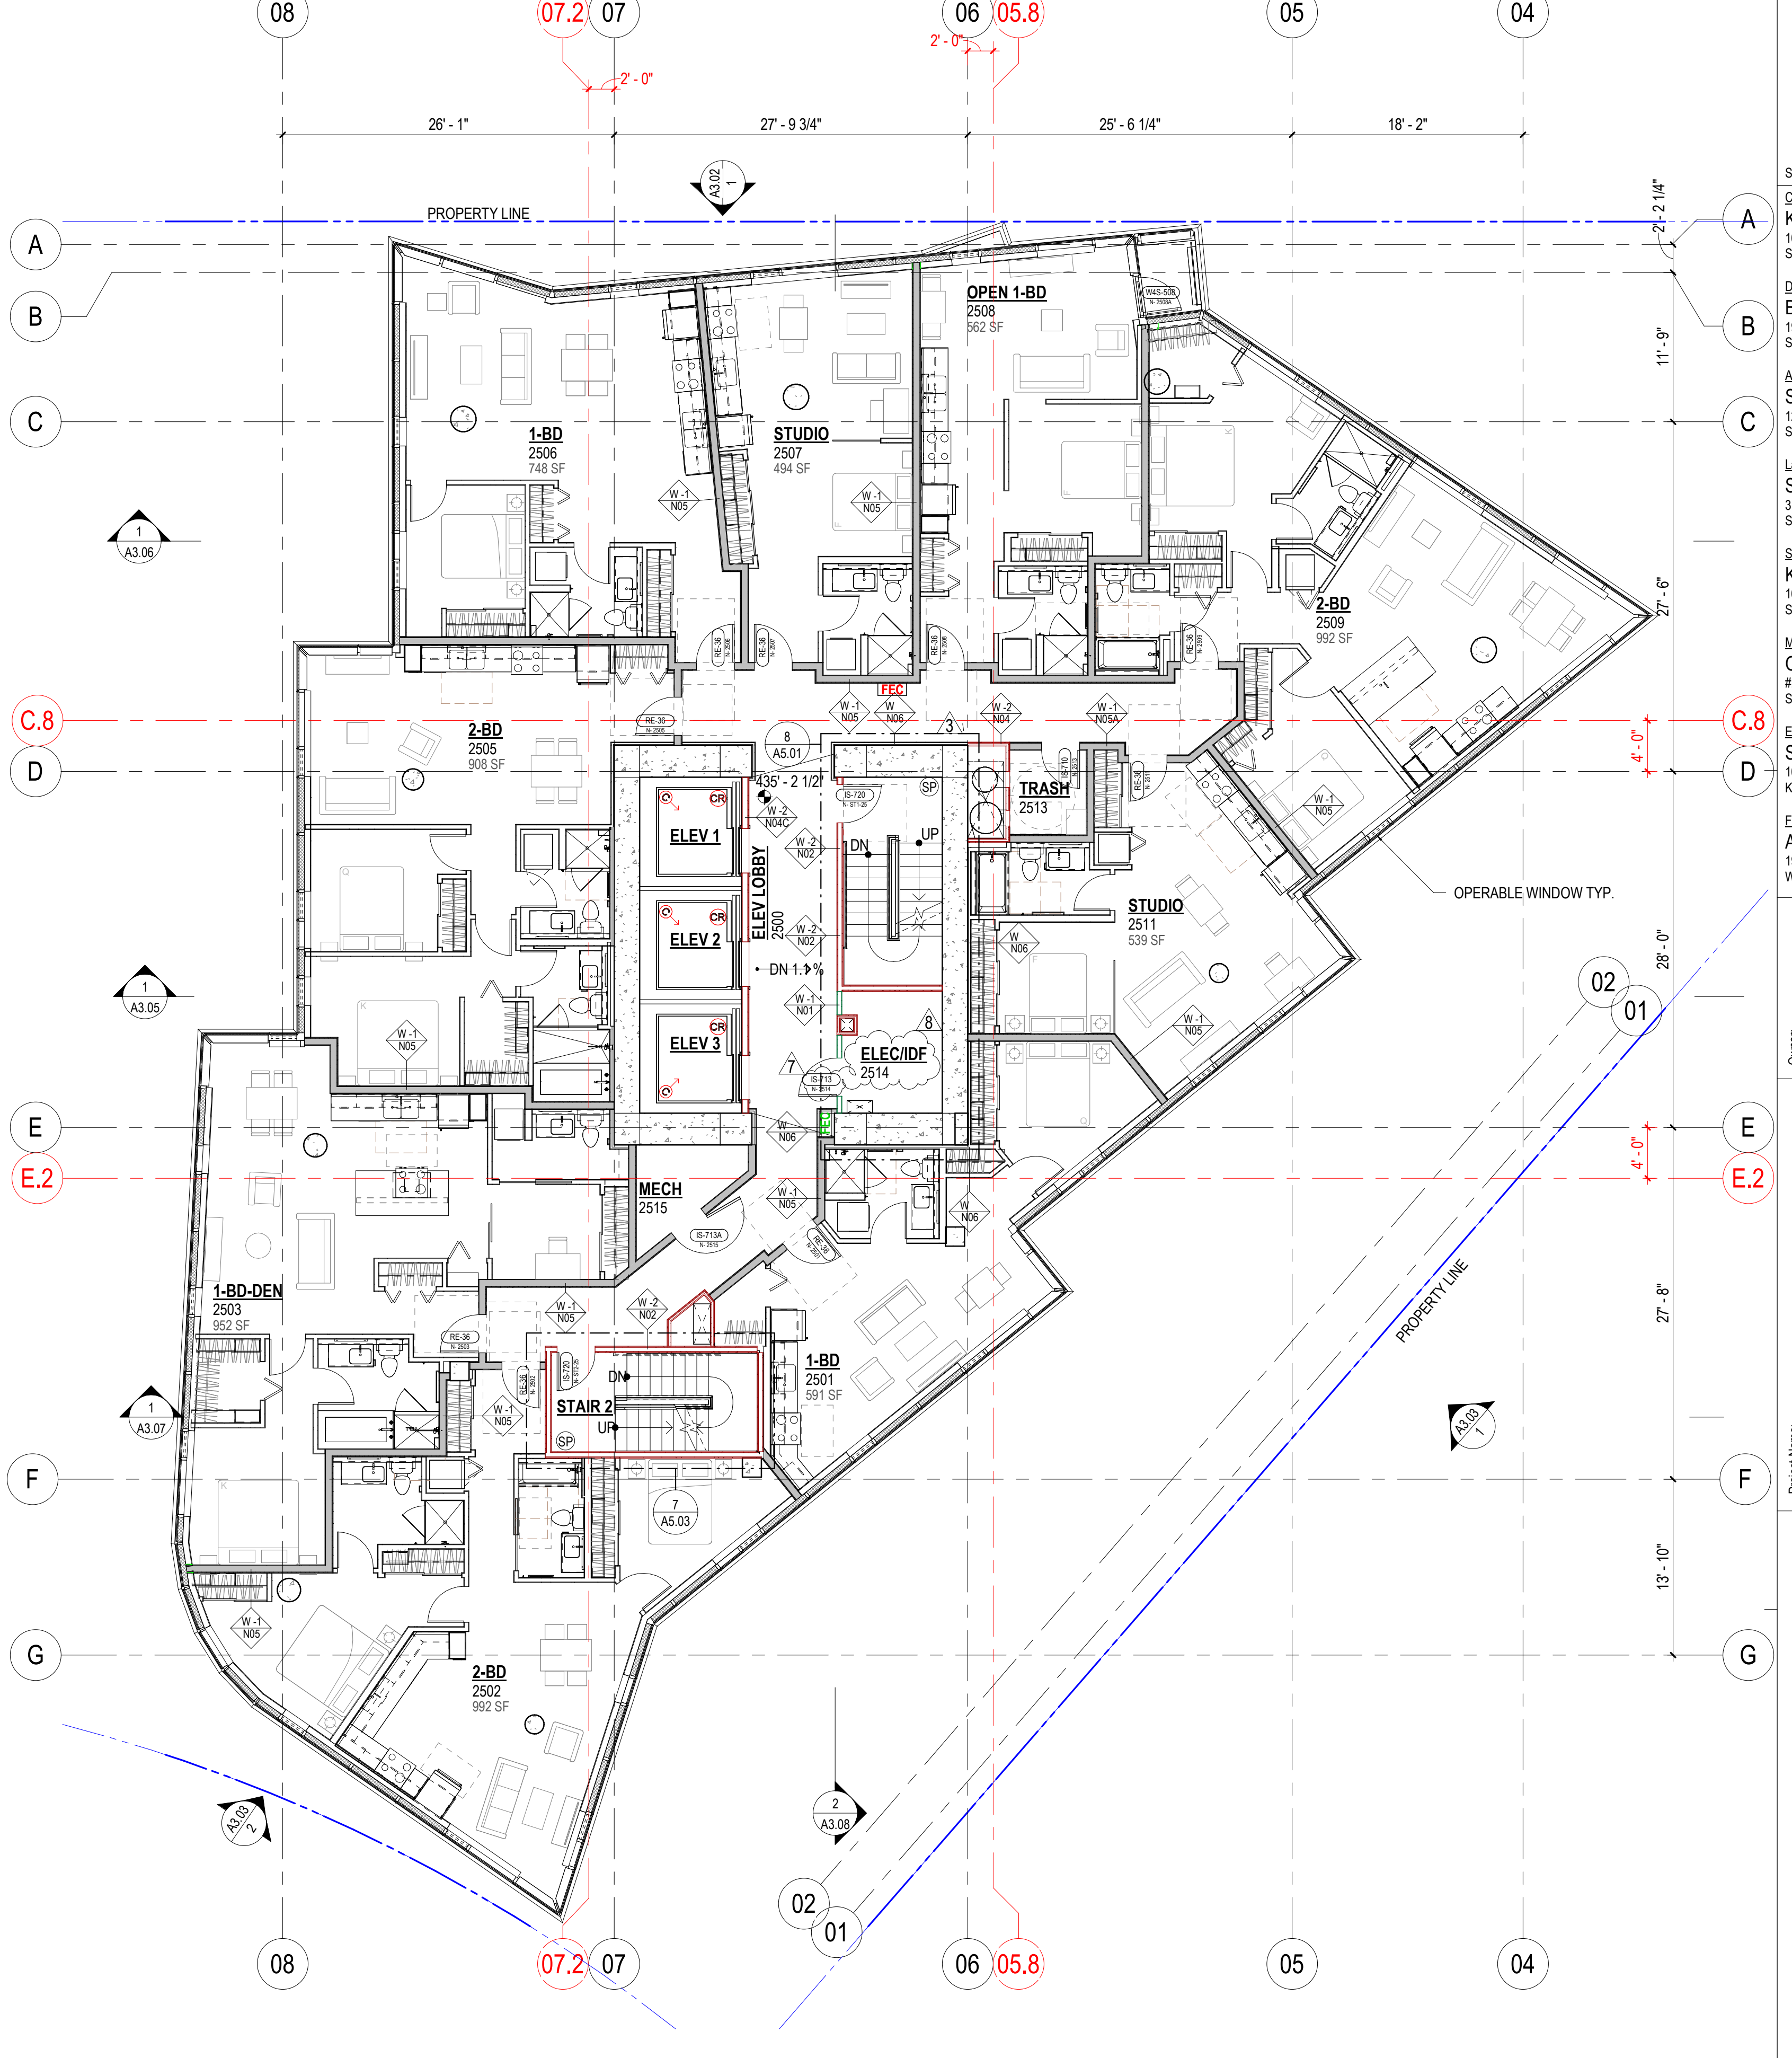

1 LEVEL 25 NORTH
1/8" = 1'-0"

COMMON AREA DOOR TYPE NAMING KEY

XX-XXX	XX-XXX	XX-XXX	XX-XXX	XX-XXX	XX-XXX
DOOR MATERIAL	NUMBER OF PANELS	DOOR HEIGHT	FIRE RATING	LOCK TYPE	OPTIONAL ADDED FEATURES
E - EXTERIOR HOLLOW METAL	S - SINGLE 3'-0" PANEL	1 - 10'-0"	0 - NOT RATED	0 - PASSAGE SET	A - 180 DEGREE HINGES
F - FRAMELESS GLASS	P - PAIR OF 3'-0" PANELS	5 - 7'-6"	1 - 45 MIN. (TYP. 1-HOUR WALL)	1 - KEYED BOTH SIDES (NOT EGRESS)	B - VISION PANEL
G - GATE	D - PAIR OF 3'-6" PANELS	6 - 6'-6"	2 - 90 MIN. (TYP. 2-HOUR WALL)	2 - PRIVACY SET	C - SET IN CONCRETE WALL
I - INTERIOR HOLLOW METAL	X - SPECIALTY DOOR	7 - 7'-0"	3 - 3-HOUR	3 - STOREROOM LOCK	D - ADD CLOSER AT NR DOOR
S - STOREFRONT		8 - 8'-0"		4 - OFFICE LOCK	E - ELECTRONIC HOLDOPEN
W1 - 4-8 1/4" WINDOW WALL		9 - 9'-6"		5 - CLASSROOM LOCK	F - OMIT THERMAL GASKETS
W2 - 7" WINDOW WALL				6 - CLASSROOM LOCK WITH PRIVACY DEBILIT	G - DELAYED EGRESS
W - INTERIOR SOLID CORE PAINTED WOOD				7 - ELECTRIFIED LOCK	H - THERMAL STOREFRONT
V - INTERIOR SOLID CORE WITH WOOD VENEER				8 - PASSAGE SET WITH DB	I - INT. SWING WINDOW WALL
				9 - CLASSROOM SECURITY LOCK	L - LOCKED FROM INTERIOR SIDE
				S - MEETS SCL REQUIREMENTS	N - NON-REMOVABLE PINS
					P - PANIC HARDWARE
					S - SCL HARDWARE PACKAGE
					T - TELEPHONE ENTRY/FOB

NOTES: 1. THRESHOLD, KICKPLATE, WALL/FLOOR/HINGE STOPS, NUMBER OF HINGES, HARDWARE FINISH, PAINT COLOR, VENEER SPECIES WILL BE ADDRESSED IN SPEC.
2. ALL STOREFRONT DOORS RECEIVE PUSH BAR & HAND PULL, CLOSER, WALL STOP, THRESHOLD & SWEEP, PROVIDE CYLINDER & ELECTRONIC STRIKE WITH FOB USE.
3. ALL FIRE RATED DOORS SHALL HAVE SMOKE AND DRAFT CONTROL PER SBC SECTION 716.5.3.1.

FIRE RATED WALL ASSEMBLY COLOR LEGEND
NON RATED WALL
1 HOUR RATED WALL
1 HOUR DEMISING WALL
2 HOURS RATED WALL
3 HOURS RATED WALL

GENERAL NOTES:

- SEE SHEET A0.51 & A0.52 FOR WALL TYPES. ALL UNIT INTERIOR WALLS TO BE TYPE W-N10, U-N10.
- FOR DEMISING WALL TYPE W-N05, THE WALL TAG IS LOCATED ON THE SIDE IN WHICH THE RESILIENT CHANNEL IS TO BE INSTALLED.
- SEE SHEET A0.41 AND A0.42 FOR ACCESSIBILITY GUIDELINES.
- ALL DOORS TO COMPLY WITH MANEUVERING CLEARANCES PER DETAIL 20/A0.41. NOTE EXCEPTION FOR DOORS LOCATED ON UNIT SIDE OF PRIMARY ENTRANCE DOOR FOR TYPE B DWELLING UNITS.
- ALL DIMENSIONS TO FACE-OF-STUD, U-N10 FOR DIMENSIONS AND WALL TAGS FROM L1-N TO ROOF-N IN REFER TO SHEETS A2.52 THRU A2.69.
- DIMENSIONS FOR REQUIRED INSTALLATION CLEARANCE AT KITCHENS NOTED WITH "CLEAR" OR "CLEARANCE". ARE GIVEN FROM FACE-OF-FINISH TO FACE-OF-FINISH. SEE SHEET A0.01 AND A0.02 FOR TYPICAL BATHROOM DETAILS.
- SEE SHEETS A0.01 - A0.12 FOR ALL VERTICAL CIRCULATION.
- SEE SHEET A2.56 FOR CORE DIMENSIONS THAT ARE TYPICAL FROM L6-N - L27-N.
- FOR BATHROOM ELEVATIONS REFER TO SHEETS A0.31 & A0.32 FOR TYPE A UNITS. REFER TO SHEETS A0.33 THROUGH A0.35 FOR TYPE B UNITS.

Seal
Civil Engineer
KPFF
1601 Fifth Avenue, Suite 1600
Seattle, WA 98101

Design Architect
Bohlin Cywinski Jackson
1932 First Avenue, Suite 916
Seattle, WA 98101-1052

Architect of Record
Studio - SKH
1221 East Pike Street, Suite 300
Seattle, WA 98122

Landscape Architect
Swift Company LLC
3131 Western Avenue, Suite M423
Seattle, WA 98121

Structural Engineer
KPFF
1601 Fifth Avenue, Suite 1600
Seattle, WA 98101

Mechanical/Plumbing Engineer
Ocean Park Mechanical
#263-14000 Inter Urban Avenue
Seattle, WA 98168

Electrical/Telecommunications Engineer
Stateside Power Inc.
Kirkland, WA 98034

Fire Protection
Advanced Fire Protection
19738 144th Ave NE
Woodinville, WA 98072-8427

Owner:
DEVELOPMENT

Project Name:
YESLER TOWERS

Sheet Name:
PLANS - LEVEL 25 NORTH &
LEVEL 26 NORTH


No.	Description	Date
1	PHASE 3 PERMIT	10.11.20
2	PHASE 3 PERMIT RESUBMITAL 01	11.03.21
3	PHASE 3 PERMIT RESUBMITAL 02	03.23.22
4	PHASE 3 PERMIT RESUBMITAL 03	06.15.22
5	ISSUANCE - NORTH TOWERS PH	07.12.22
6	ADD-004	10.17.22
7	ADD-002	04.03.23
8	ADD-015	09.26.23

DPD # 6769232-PH
Issue Date 12.11.20

A2.17
Sheet Number

SDCI Approval Stamp

10/26/2023 5:55:08 PM

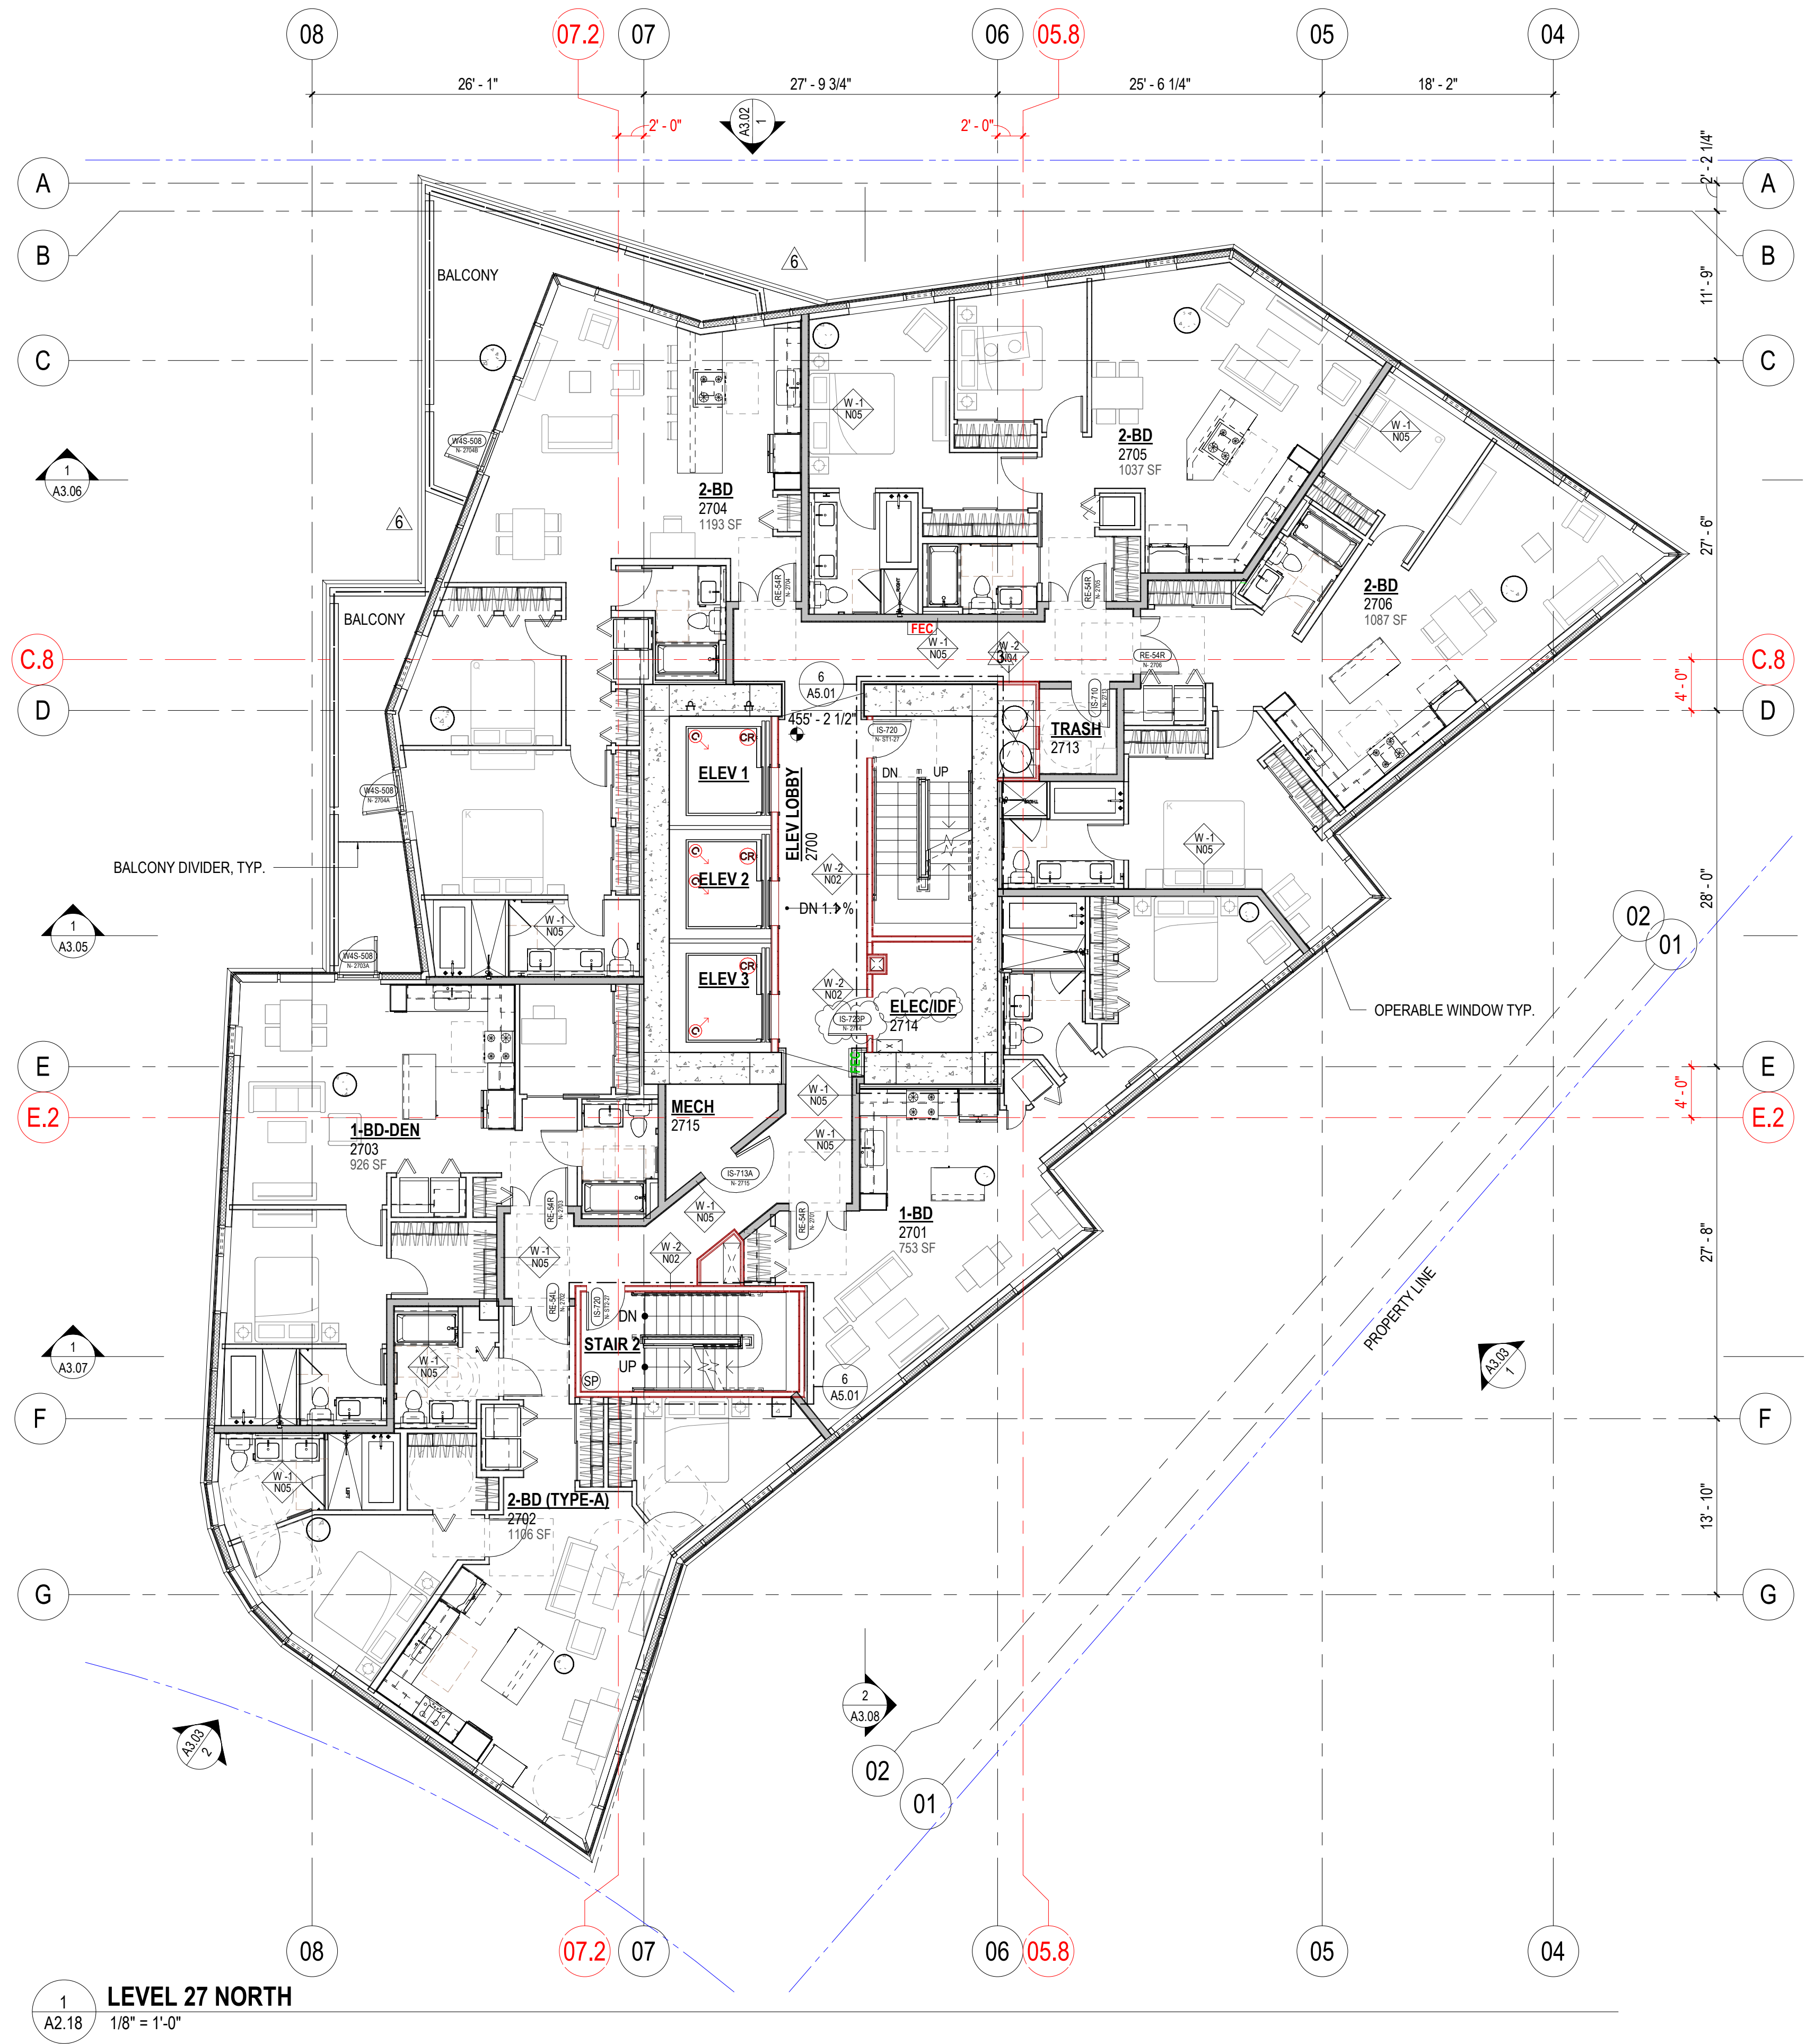

1
A2.18
LEVEL 27 NORTH
1/8" = 1'-0"

COMMON AREA DOOR TYPE NAMING KEY

XX-XXX	XX-XXX	XX-XXX	XX-XXX	XX-XXX	XX-XXX
DOOR MATERIAL	NUMBER OF PANELS	DOOR HEIGHT	FIRE RATING	LOCK TYPE	OPTIONAL ADDED FEATURES
E - EXTERIOR HOLLOW METAL	S - SINGLE 3'-0" PANEL	1 - 10'-0"	0 - NOT RATED	0 - PASSAGE SET	A - 180 DEGREE HINGES
F - FRAMELESS GLASS	P - PAIR OF 3'-0" PANELS	5 - 7'-6"	1 - 45 MIN (TYP: 1-HOUR WALL)	1 - KEYED BOTH SIDES (NOT EGRESS)	B - VISION PANEL
G - GATE	Q - PAIR OF 3'-6" PANELS	6 - 6' 8"	2 - 90 MIN (TYP: 2-HOUR WALL)	2 - PRIVACY SET	C - SET IN CMU/CONC. WALL
I - INTERIOR HOLLOW METAL	X - SPECIALTY DOOR	7 - 7'-0"	3 - 3-HOUR	3 - STOREROOM LOCK	D - ADD CLOSER AT NR DOOR
S - STOREFRONT		8 - 8'-0"		4 - OFFICE LOCK	E - ELECTRONIC HOLLOWEN
W4 - 4 3/4" WINDOW WALL		9 - 9'-6"		5 - CLASSROOM LOCK	F - OMIT THERMAL GASKETS
W7 - 7" WINDOW WALL				6 - CLASSROOM LOCK WITH PRIVACY DEADBOLT	G - DELAYED EGRESS
W - INTERIOR SOLID CORE PAINTED WOOD				7 - ELECTRIFIED LOCK	H - THERMAL STOREFRONT
V - INTERIOR SOLID CORE WITH WOOD VENEER				8 - PASSAGE SET WITH DB	I - LOCKED FROM INTERIOR SIDE
				9 - CLASSROOM SECURITY LOCK	L - NON-REMOVABLE PINS
				S - MEETS SCL REQUIREMENTS	P - PINIC HARDWARE
				T - TELEPHONE ENTRY/FOB	S - SCL HARDWARE PACKAGE

NOTES: 1. THRESHOLD, KICKPLATE, WALL/FLOOR/HINGE STOPS, NUMBER OF HINGES, HARDWARE FINISH, PAINT COLOR, VENEER SPECIES WILL BE ADDRESSED IN SPEC.
2. ALL STOREFRONT DOORS RECEIVE PUSH BAR & HAND PULL, CLOSER, WALL STOP, THRESHOLD, & SWEEP, PROVIDE CYLINDER & ELECTRONIC STRIKE WITH FOB USE.
3. ALL FIRE RATED DOORS SHALL HAVE SMOKE AND DRAFT CONTROL PER SBC SECTION T16.5.3.1.

FIRE RATED WALL ASSEMBLY COLOR LEGEND	
NON RATED WALL	
1 HOUR RATED WALL	
1 HOUR DEMISING WALL	
2 HOURS RATED WALL	
3 HOURS RATED WALL	

GENERAL NOTES:

- SEE SHEET A0.51 & A0.52 FOR WALL TYPES. ALL UNIT INTERIOR WALLS TO BE TYPE W-N10, U.N.O.
- FOR DEMISING WALL TYPE W-N05, THE WALL TAG IS LOCATED ON THE SIDE IN WHICH THE RESILIENT CHANNEL IS TO BE INSTALLED.
- SEE SHEET A0.41 AND A0.42 FOR ACCESSIBILITY GUIDELINES.
- ALL DOORS TO COMPLY WITH MANEUVERING CLEARANCES PER DETAIL 20/A0.41. NOTE EXCEPTION FOR DOORS LOCATED ON UNIT SIDE OF PRIMARY ENTRANCE DOOR FOR TYPE B DWELLING UNITS.
- ALL DIMENSIONS TO FACE OF STUD, U.N.O. FOR DIMENSIONS AND WALL TAGS FROM L1-N TO ROOF-N IN REFER TO SHEETS A2.52 THRU A2.69.
- DIMENSIONS FOR REQUIRED INSTALLATION CLEARANCE AT KITCHENS NOTED WITH "CLEAR" OR "TOLERANCE", ARE GIVEN FROM FACE-OF-FINISH TO FACE-OF-FINISH. SEE SHEET A8.01 AND A8.02 FOR TYPICAL BATHROOM DETAILS.
- SEE SHEETS A5.01 - A.5.12 FOR ALL VERTICAL CIRCULATION.
- SEE SHEET A2.56 FOR CORE DIMENSIONS THAT ARE TYPICAL FROM L6-N - L27-N.
- FOR BATHROOM ELEVATIONS REFER TO SHEETS A6.31 & A.6.32 FOR TYPE A UNITS. REFER TO SHEETS A6.33 THROUGH A6.35 FOR TYPE B UNITS.

Seal
Civil Engineer
KPFF
1601 Fifth Avenue, Suite 1600
Seattle, WA 98101
Design Architect
Bohlin Cywinski Jackson
1932 First Avenue, Suite 916
Seattle, WA 98101-1052
Architect of Record
Studio - SKH
1221 East Pike Street, Suite 300
Seattle, WA 98122
Landscape Architect
Swift Company LLC
3131 Western Avenue, Suite M423
Seattle, WA 98121
Structural Engineer
KPFF
1601 Fifth Avenue, Suite 1600
Seattle, WA 98101
Mechanical/Plumbing Engineer
Ocean Park Mechanical
#283-14900 Inter Urban Avenue
Seattle, WA 98168
Electrical/Telecomm Engineer
Stateside Power Inc.
10836 NE 123rd St.
Kirkland, WA 98034
Fire Protection
Advanced Fire Protection
19738 144th Ave NE
Woodinville, WA 98072-8427



Owner:
YESLER TOWERS

Project Name:
PLAN - LEVEL 27 NORTH

No.	Description	Date
1	PHASE 3 PERMIT	10.11.20
2	PHASE 3 PERMIT RESUBMITAL 01	11.02.21
3	PHASE 3 PERMIT RESUBMITAL 02	03.23.22
4	PHASE 3 PERMIT RESUBMITAL 03	06.15.22
5	ISSUANCE - MONTH TOWERING	07.11.22
6	A0.008	10.17.22
7	A0.015	01.26.23


DDP # 6769232-PH

Issue Date 12.11.20


A2.18

Sheet Number

SDCI Approval Stamp

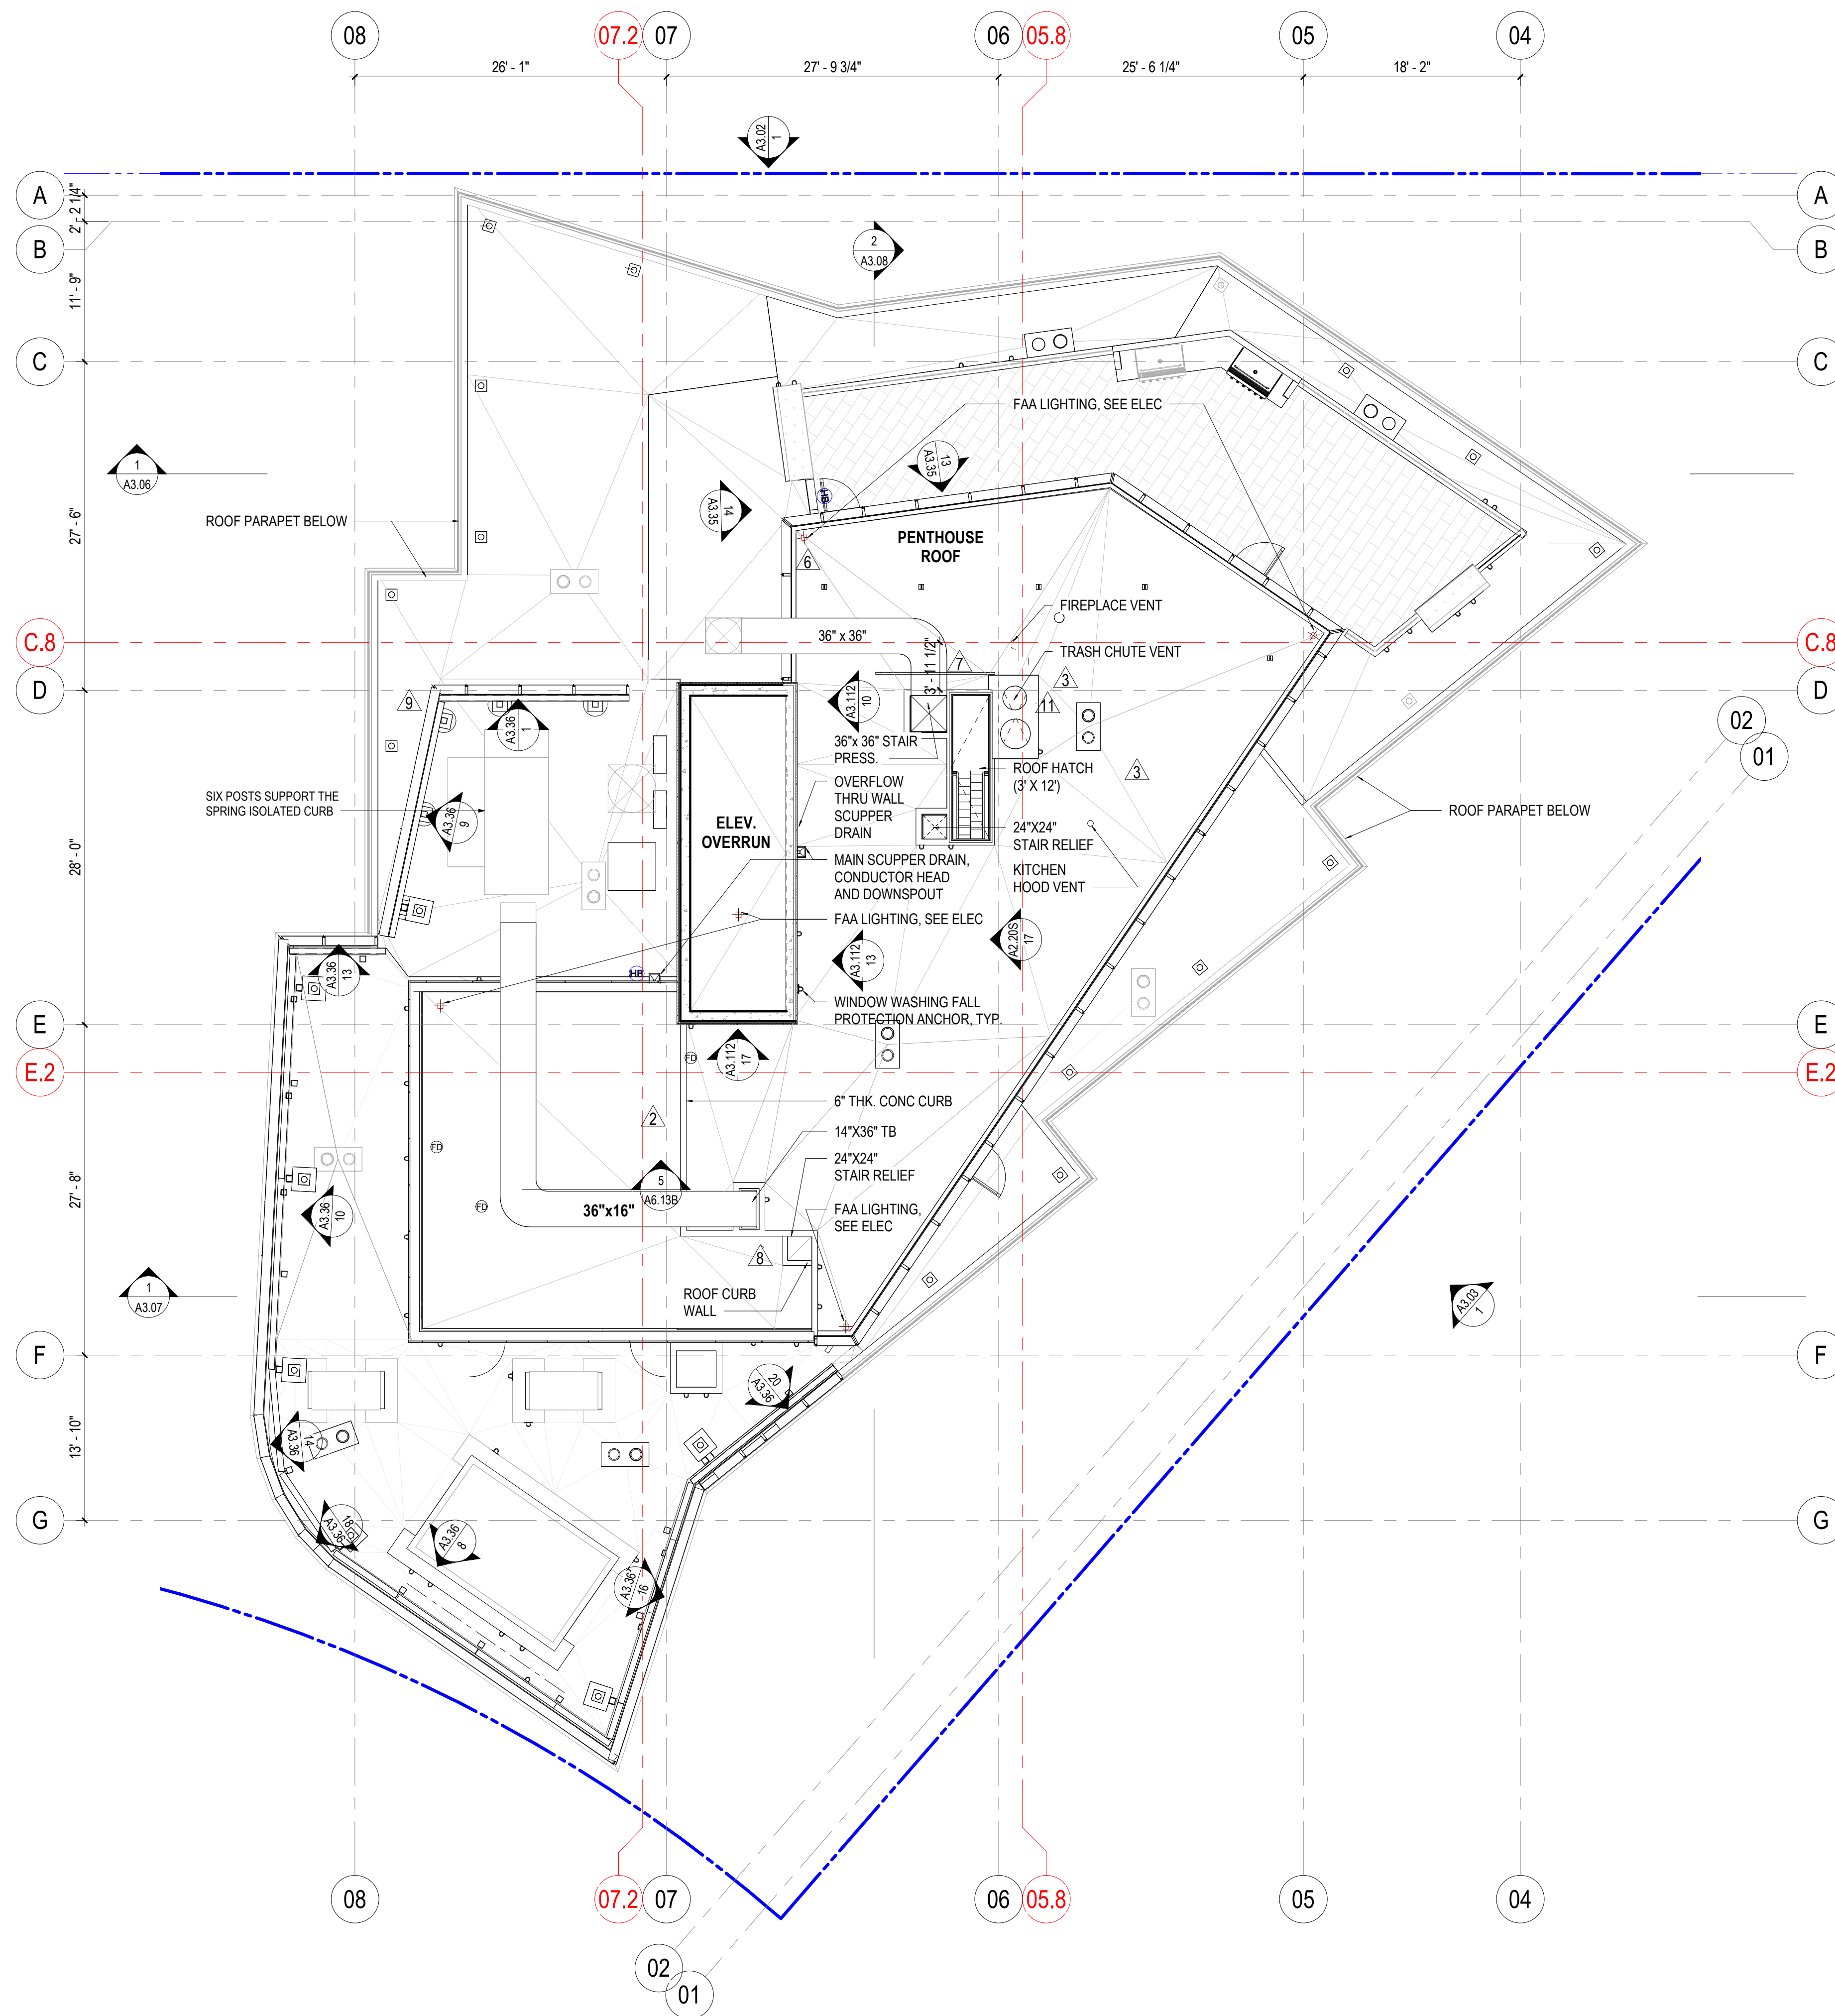

PENTHOUSE ROOF-N
1/8" = 1'-0"

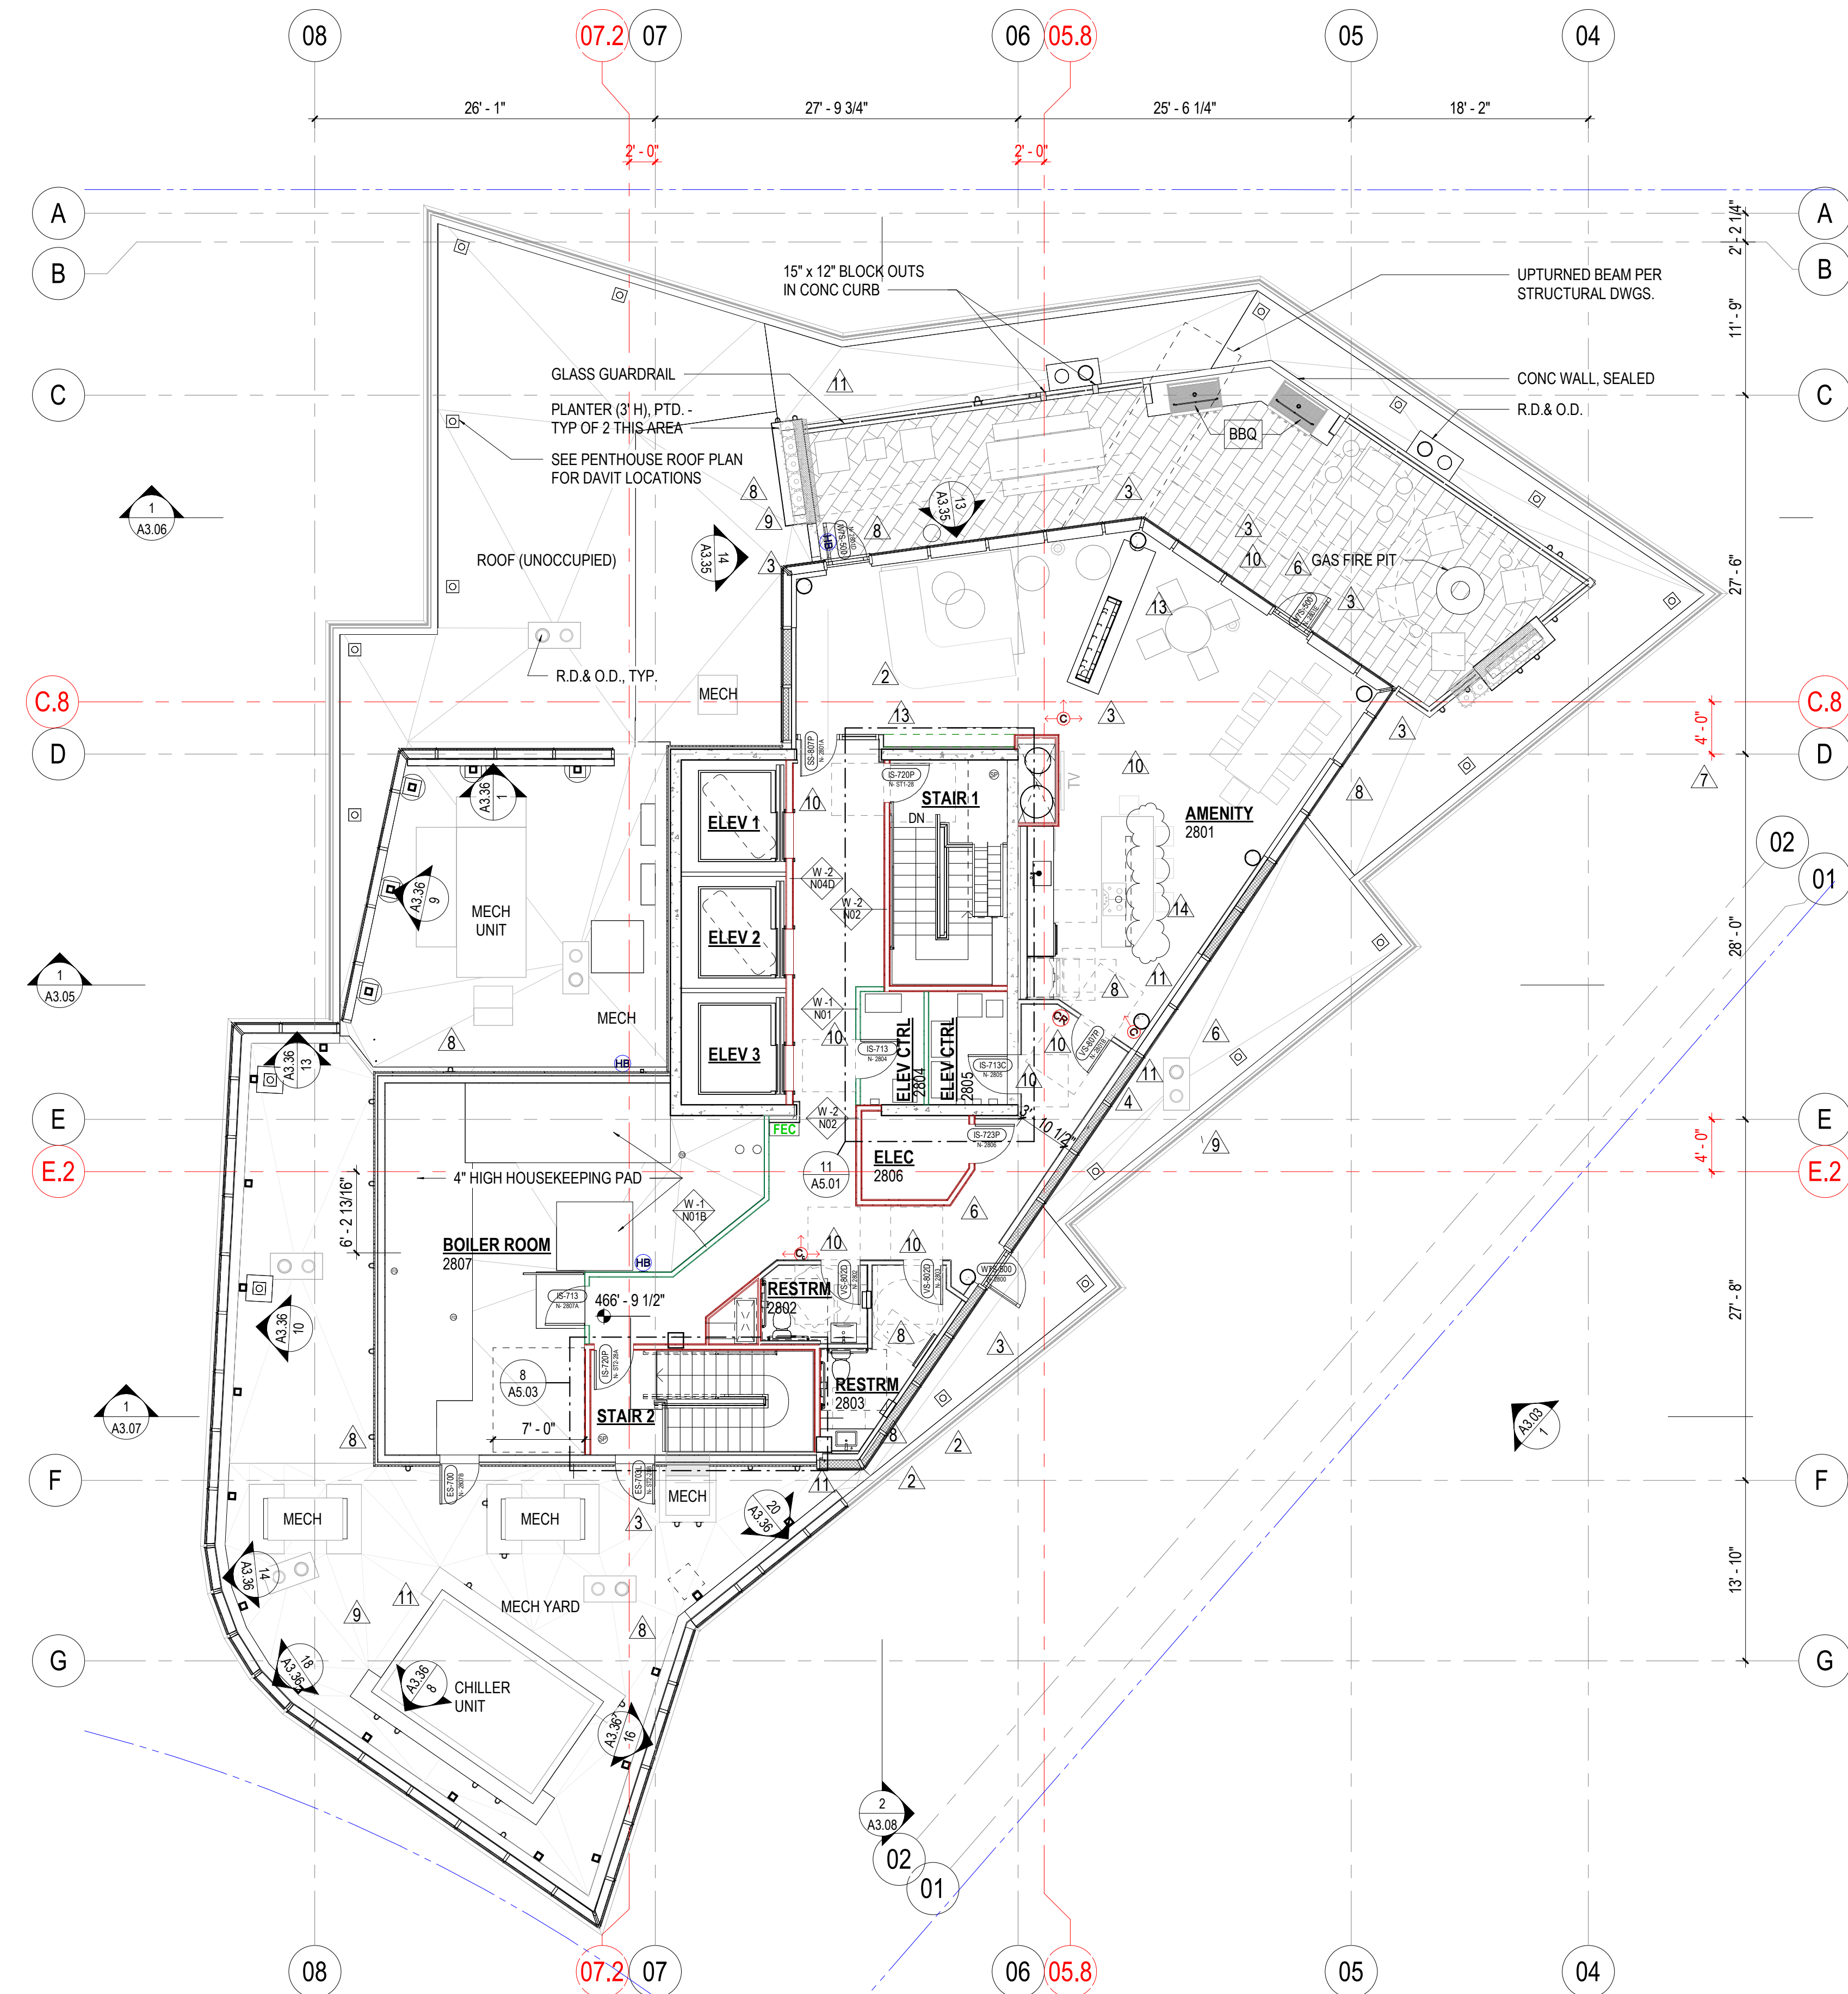

ROOF-N
1/8" = 1'-0"

COMMON AREA DOOR TYPE NAMING KEY

DOOR MATERIAL	NUMBER OF PANELS	DOOR HEIGHT	FIRE RATING	LOCK TYPE	OPTIONAL ADDED FEATURES
E - EXTERIOR HOLLOW METAL	S - SINGLE 3' - 0" PANEL	1' - 10' - 0"	0 - NOT RATED	0 - PASSAGE SET	A - 180 DEGREE HINGES
F - FRAMELESS GLASS	P - PAIR OF 3' - 0" PANELS	5' - 7' - 6"	1 - 45 MIN. (TYP. 1-HOUR WALL)	1 - KEYED BOTH SIDES (NOT EGRESS)	B - VISION PANEL
G - GATE	Q - PAIR OF 3' - 6" PANELS	6' - 6' - 8"	2 - 90 MIN. (TYP. 2-HOUR WALL)	2 - PRIVACY SET	C - SET IN CONCRETE WALL
I - INTERIOR HOLLOW METAL	X - SPECIALTY DOOR	7' - 7' - 0"	3 - 3-HOUR	3 - STOREROOM LOCK	D - ADD CLOSER AT NR DOOR
S - STOREFRONT		8' - 8' - 0"		4 - OFFICE LOCK	E - ELECTRONIC HOLLOW OPEN
W4 - 4' 3/4" WINDOW WALL		9' - 9' - 6"		5 - CLASSROOM LOCK	F - OMIT THERMAL GASKETS
W7 - 7" WINDOW WALL				6 - CLASSROOM LOCK WITH PRIVACY GLASS	G - DELAYED EGRESS
W - INTERIOR SOLID CORE PAINTED WOOD				7 - ELECTRIFIED LOCK	H - THERMAL STOREFRONT
V - INTERIOR SOLID CORE WITH WOOD VENEER				8 - PASSAGE SET WITH DB	I - INT. SINKING WINDOW WALL
				9 - CLASSROOM SECURITY LOCK	L - LOCKED FROM INTERIOR SIDE
				S - MEETS SCL REQUIREMENTS	N - NON-REMOVABLE PINS
					P - PANIC HARDWARE
					S - SOL HARDWARE PACKAGE
					T - TELEPHONE ENTRY/FOB

NOTES: 1. THRESHOLD, KICKPLATE, WALL/FLOORHINGE STOPS, NUMBER OF HINGES, HARDWARE FINISH, PAINT COLOR, VENEER SPECIES WILL BE ADDRESSED IN SPEC.
2. ALL STOREFRONT DOORS RECEIVE PUSH BAR & HAND PULL, CLOSER, WALL STOP, THRESHOLD, & SWEEP. PROVIDE CYLINDER & ELECTRONIC STRIKE WITH FOB USE.
3. ALL FIRE RATED DOORS SHALL HAVE SMOKE AND DRAFT CONTROL PER SEC SECTION 716.5.3.1.

FIRE RATED WALL ASSEMBLY COLOR LEGEND	
---	NON RATED WALL
---	1 HOUR RATED WALL
---	1 HOUR DEMISING WALL
---	2 HOURS RATED WALL
---	3 HOURS RATED WALL

GENERAL NOTES:

- SEE SHEET A0.51 & A0.52 FOR WALL TYPES. ALL UNIT INTERIOR WALLS TO BE TYPE W-N10, U.N.O.
- FOR DEMISING WALL TYPE W-N05, THE WALL TAG IS LOCATED ON THE SIDE IN WHICH THE RESILIENT CHANNEL IS TO BE INSTALLED.
- SEE SHEET A0.41 AND A0.42 FOR ACCESSIBILITY GUIDELINES.
- ALL DOORS TO COMPLY WITH MANEUVERING CLEARANCES PER DETAIL 20/A0.41. NOTE EXCEPTION FOR DOORS LOCATED ON UNIT SIDE OF PRIMARY ENTRANCE DOOR FOR TYPE B DWELLING UNITS.
- ALL DIMENSIONS TO FACE OF STUD. U.N.O. FOR DIMENSIONS AND WALL TAGS FROM L1-N TO ROOF-N IN REFER TO SHEETS A2.52 THRU A2.59.
- DIMENSIONS FOR REQUIRED INSTALLATION CLEARANCE AT KITCHENS NOTED WITH "CLEAR" OR "CLEARANCE", ARE GIVEN FROM FACE-OF-FINISH TO FACE-OF-FINISH.
- SEE SHEET A8.01 AND A8.02 FOR TYPICAL BATHROOM DETAILS.
- SEE SHEETS A5.01 - A.5.12 FOR ALL VERTICAL CIRCULATION.
- SEE SHEET A2.56 FOR CORE DIMENSIONS THAT ARE TYPICAL FROM L6-N - L27-N FOR BATHROOM ELEVATIONS REFER TO SHEETS A6.31 & A.6.32 FOR TYPE A UNITS. REFER TO SHEETS A6.33 THROUGH A6.35 FOR TYPE B UNITS.















Seal	Civil Engineer	KPFF
1601 Fifth Avenue, Suite 1600	Seattle, WA 98101	
Design Architect	Bohlin Cywinski Jackson	
1932 First Avenue, Suite 916	Seattle, WA 98101-1052	
Architect of Record	Studio - SKH	
1221 East Pike Street, Suite 300	Seattle, WA 98122	
Landscape Architect	Swift Company LLC	
3131 Western Avenue, Suite M423	Seattle, WA 98121	
Structural Engineer	KPFF	
1601 Fifth Avenue, Suite 1600	Seattle, WA 98101	
Mechanical/Plumbing Engineer	Ocean Park Mechanical	
#283-14000 Inter Urban Avenue	Seattle, WA 98168	
Electrical/Telecomm Engineer	Stateside Power Inc.	
10325 NE 123rd St.	Kirkland, WA 98034	
Fire Protection	Advanced Fire Protection	
19738 144th Ave NE	Woodinville, WA 98072-8427	
Owner:	SU	DEVELOPMENT
Project Name:	YESLER TOWERS	
Sheet Name:	PLANS - ROOF NORTH & MECH PENTHOUSE NORTH PLAN	
No.	Description	Date
1	PHASE 3 PERMIT	12.11.20
2	PHASE 3 PERMIT RESUBMITTAL 01	11.02.21
3	PHASE 3 PERMIT RESUBMITTAL 02	03.23.22
4	PHASE 3 PERMIT RESUBMITTAL 03	04.15.22
5	SPRINKLER - NORTH TOWERS	07.12.22
6	ASB-006	08.02.22
7	ASB-006	08.25.22
8	ASB-006	10.17.22
9	ASB-006	11.11.22
10	REDOCS	04.02.23
11	ASB-010	05.10.23
12	ASB-010	05.30.23
13	ASB-010	02.05.24
14	ASB-010	05.15.24

DPD # 6769232-PH

Issue Date 12.11.20

A2.19

Sheet Number

 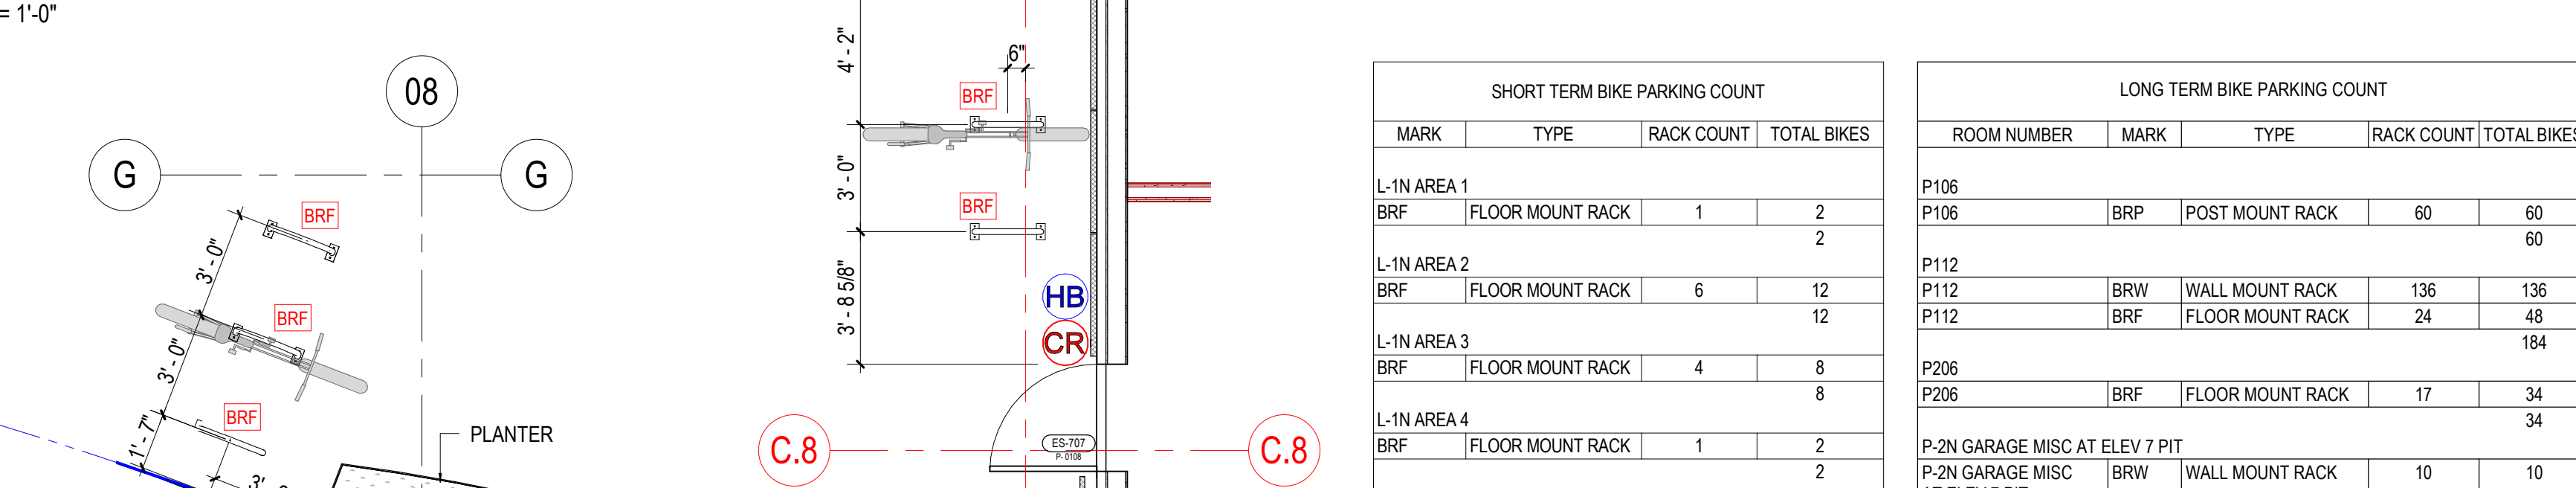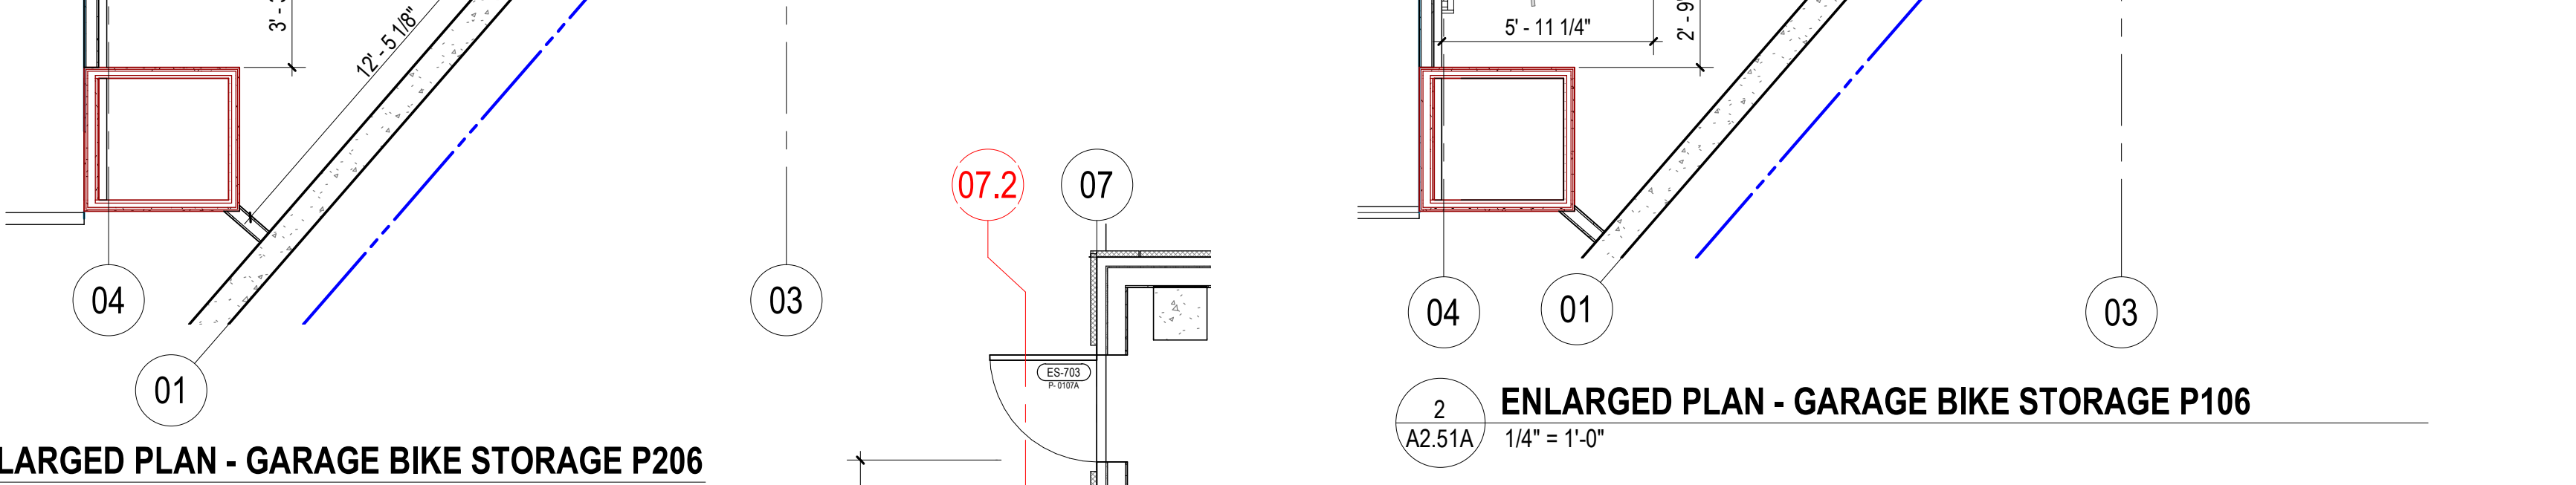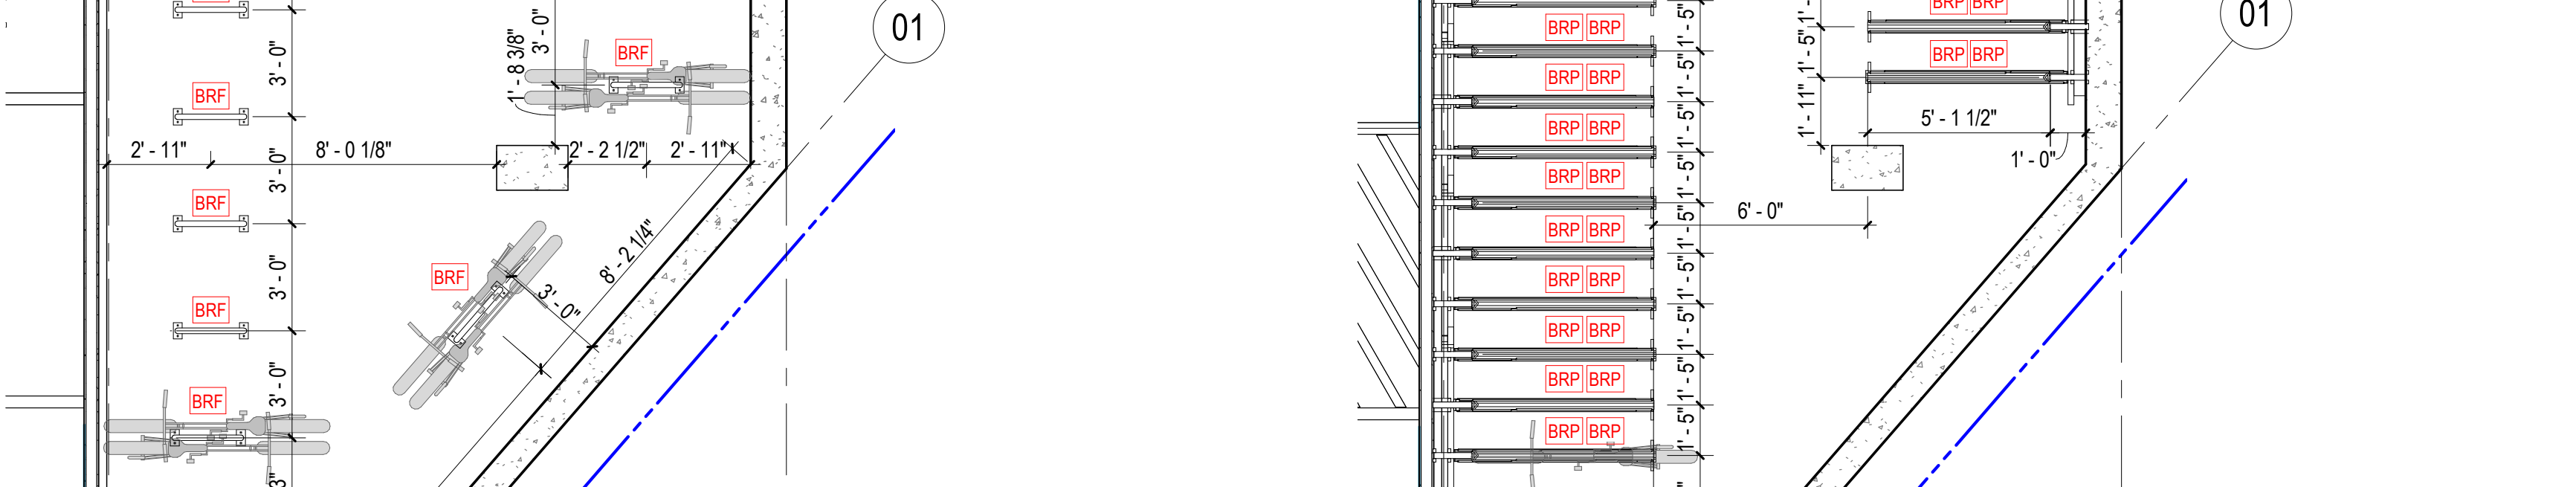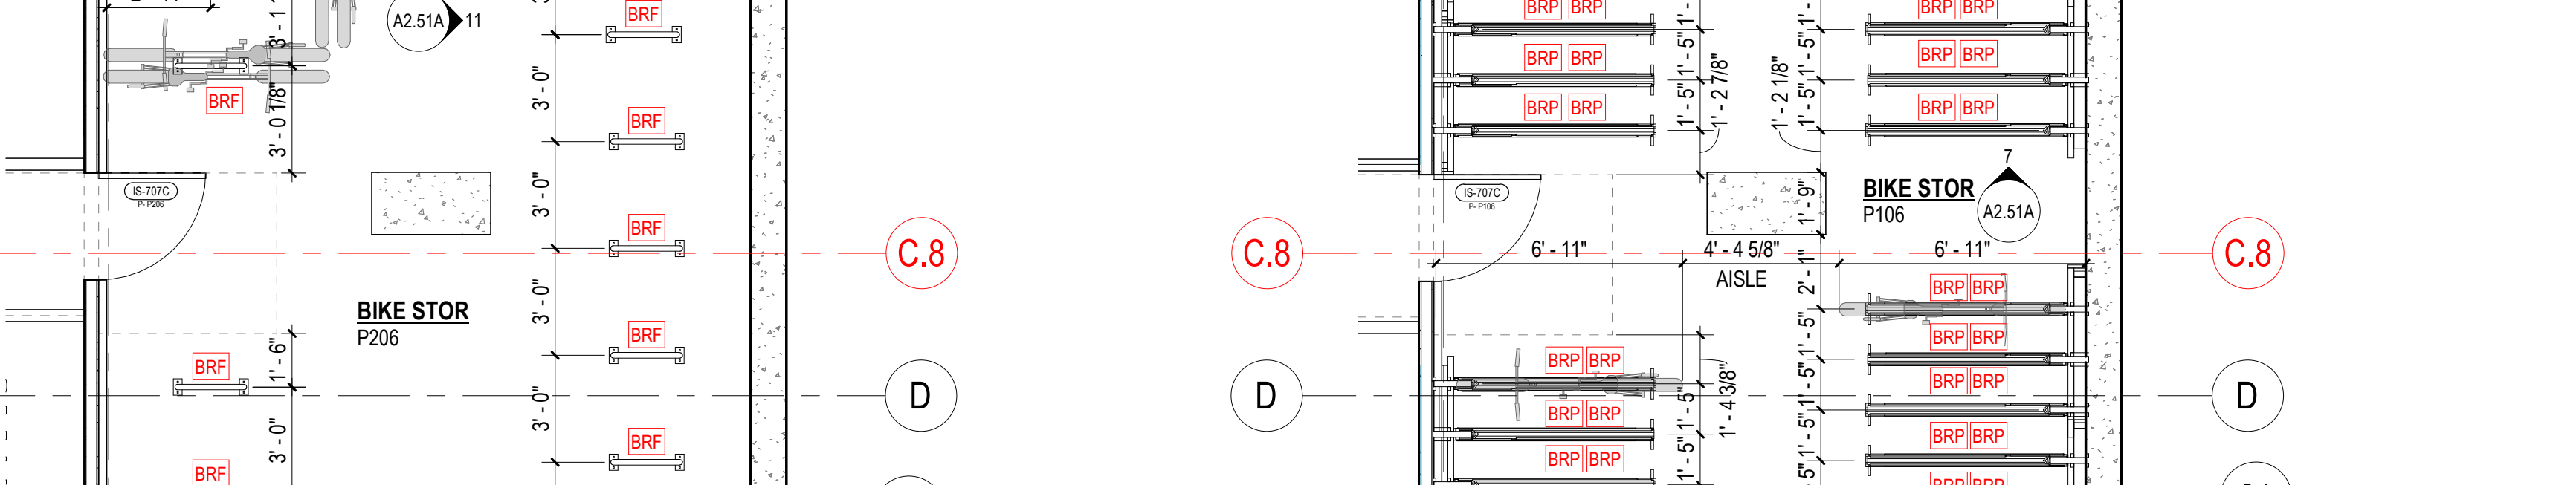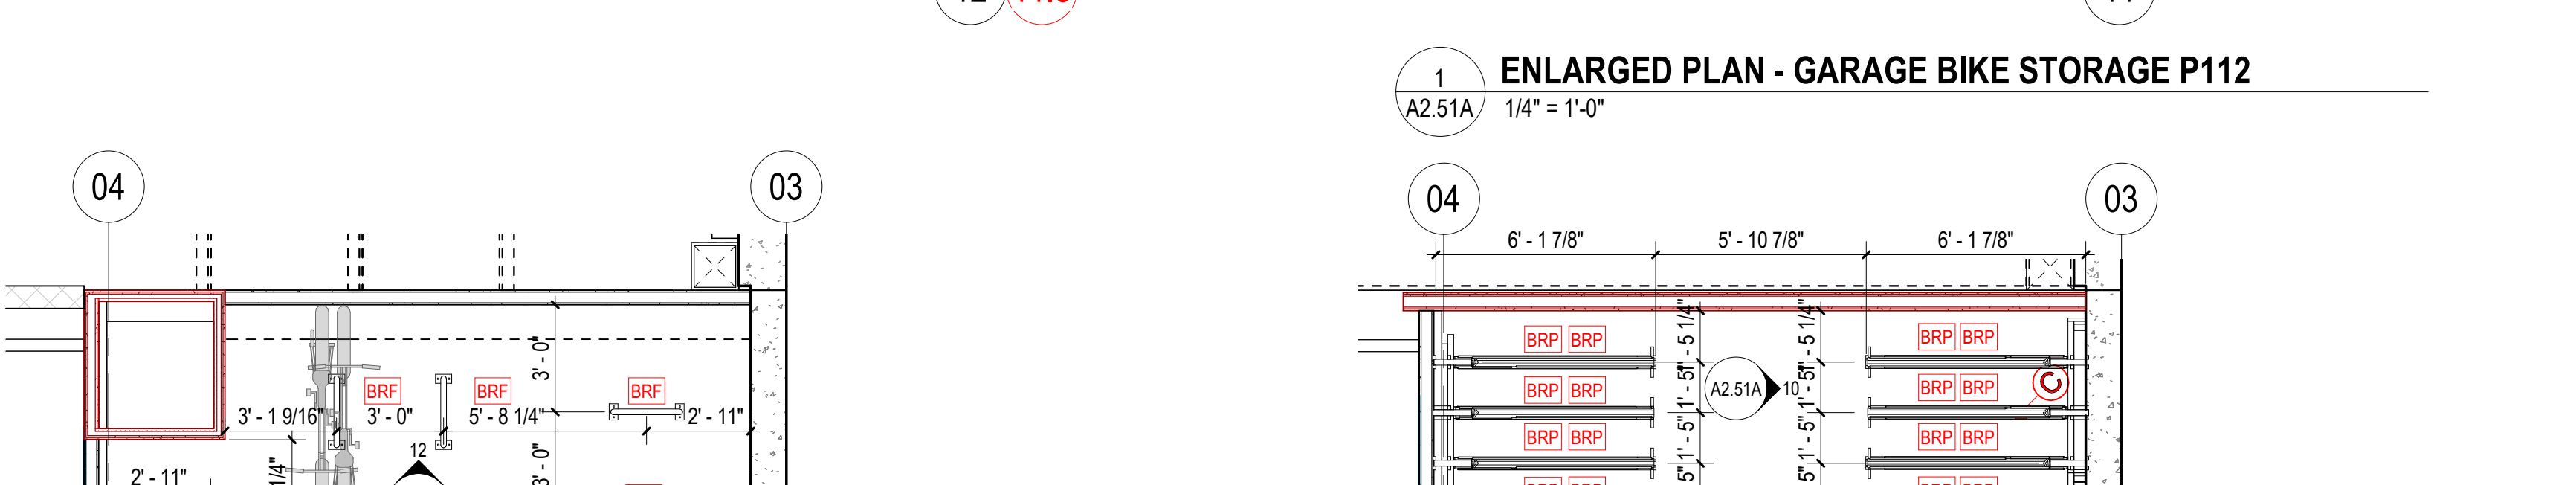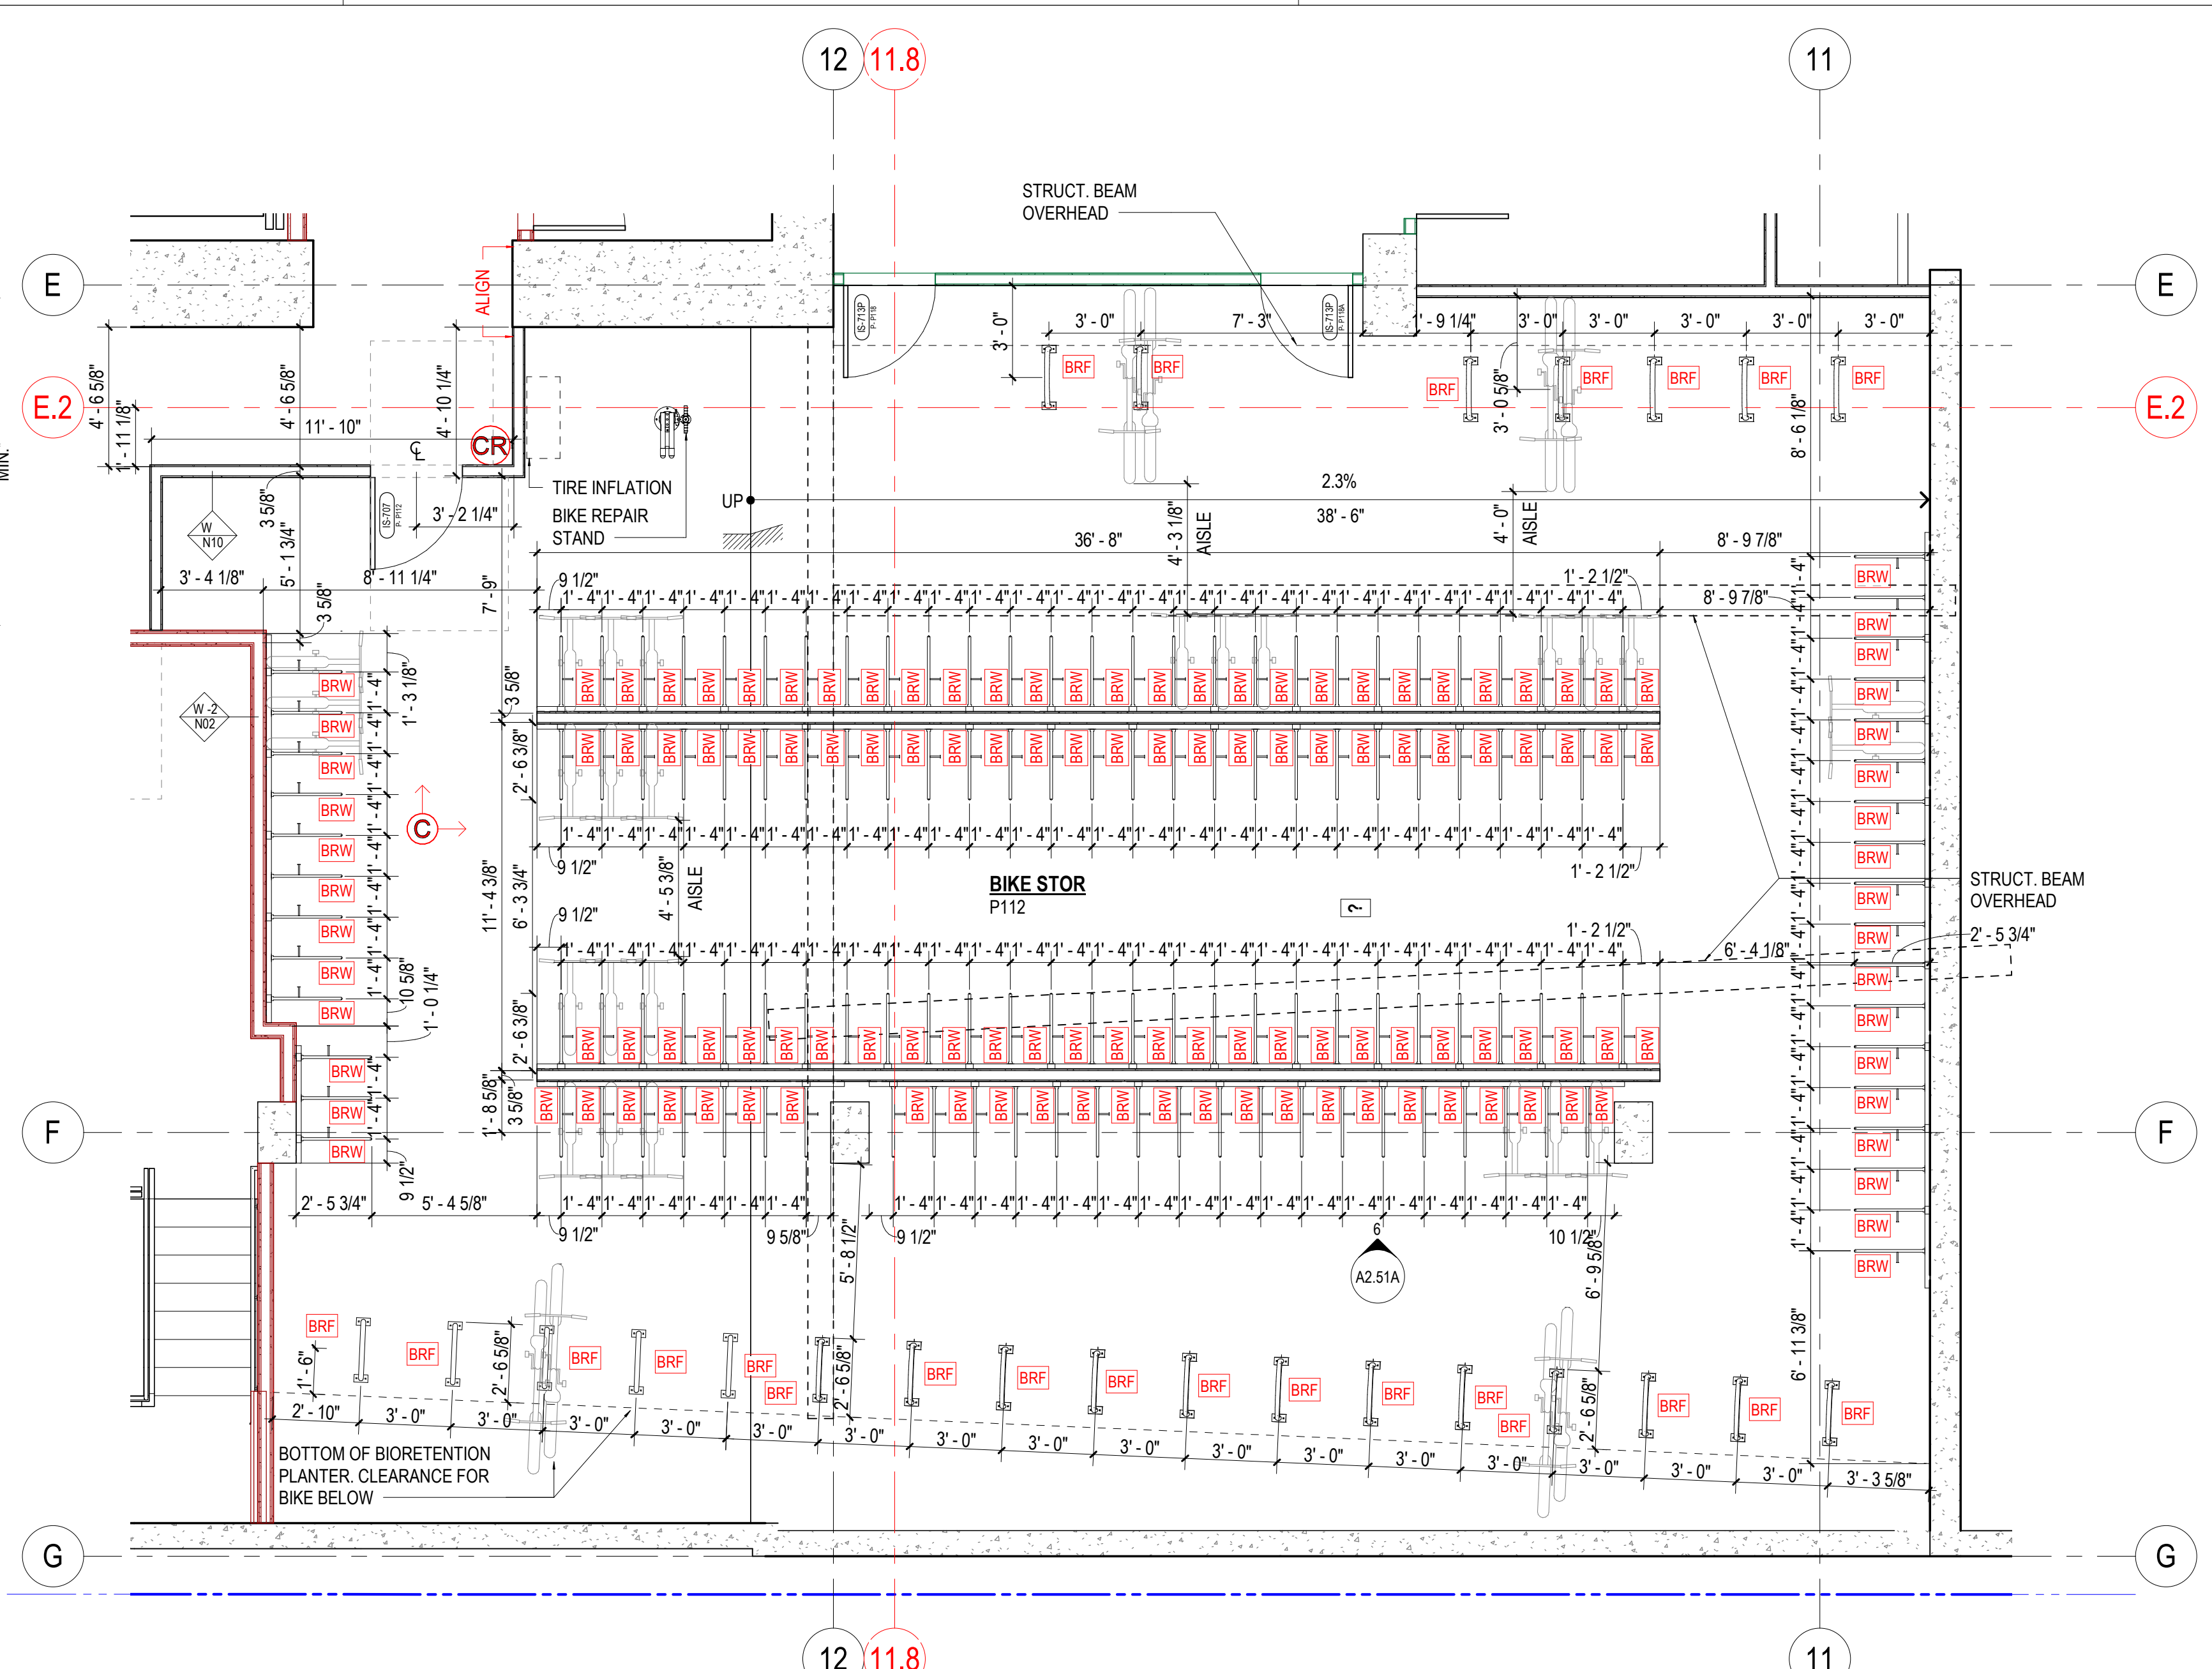 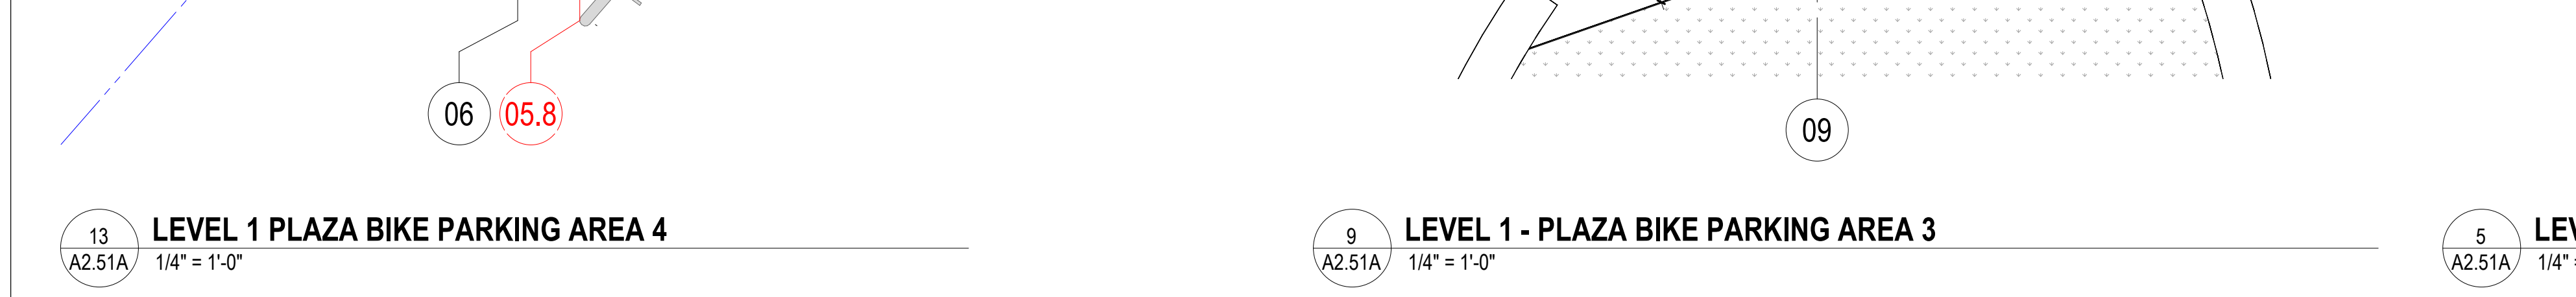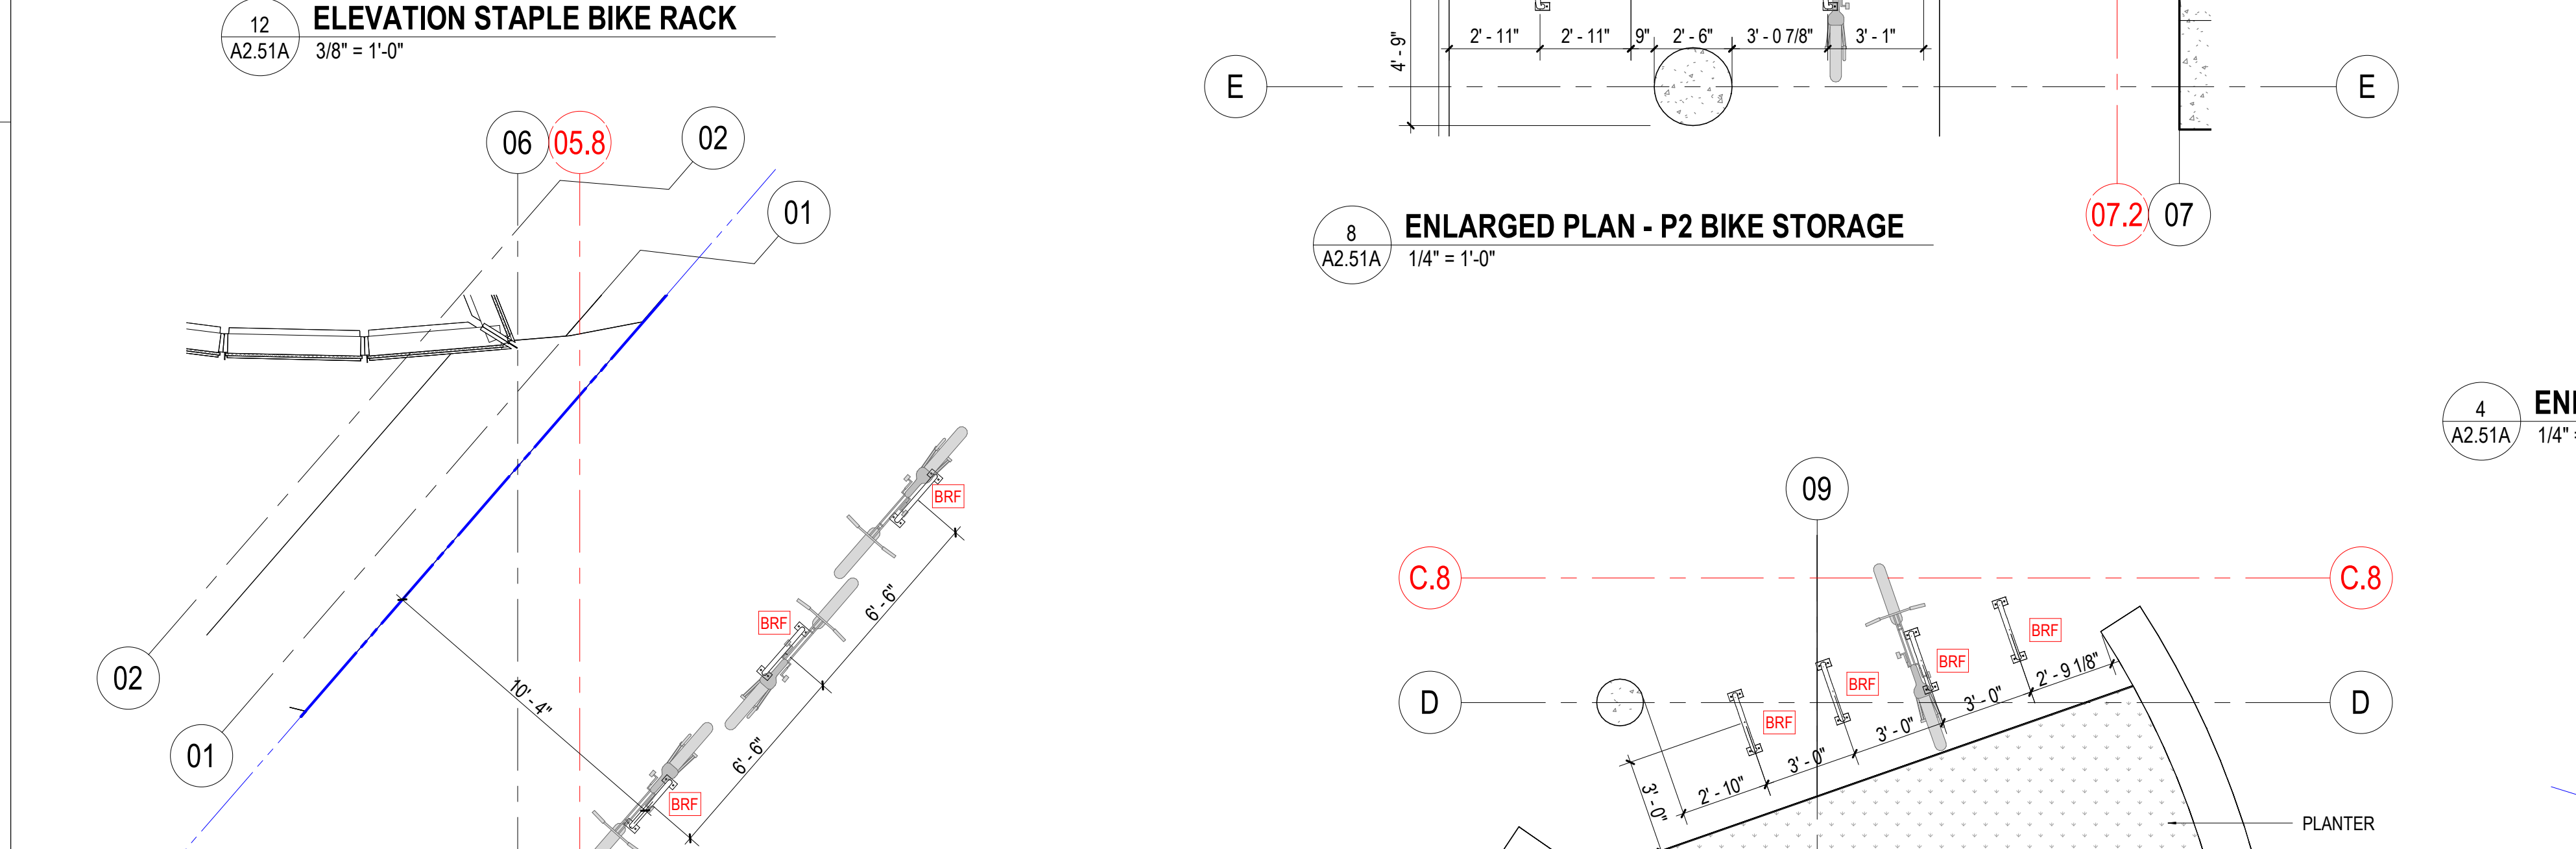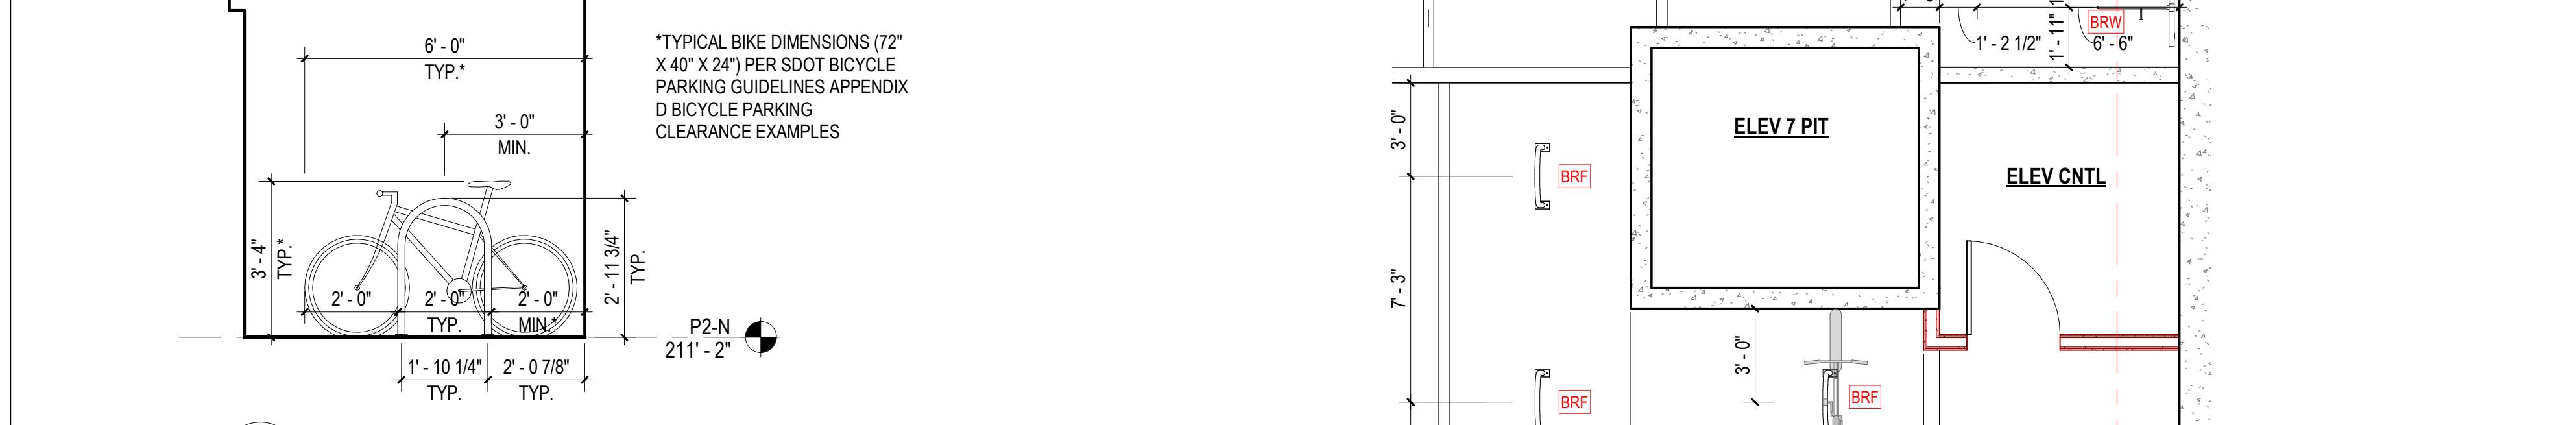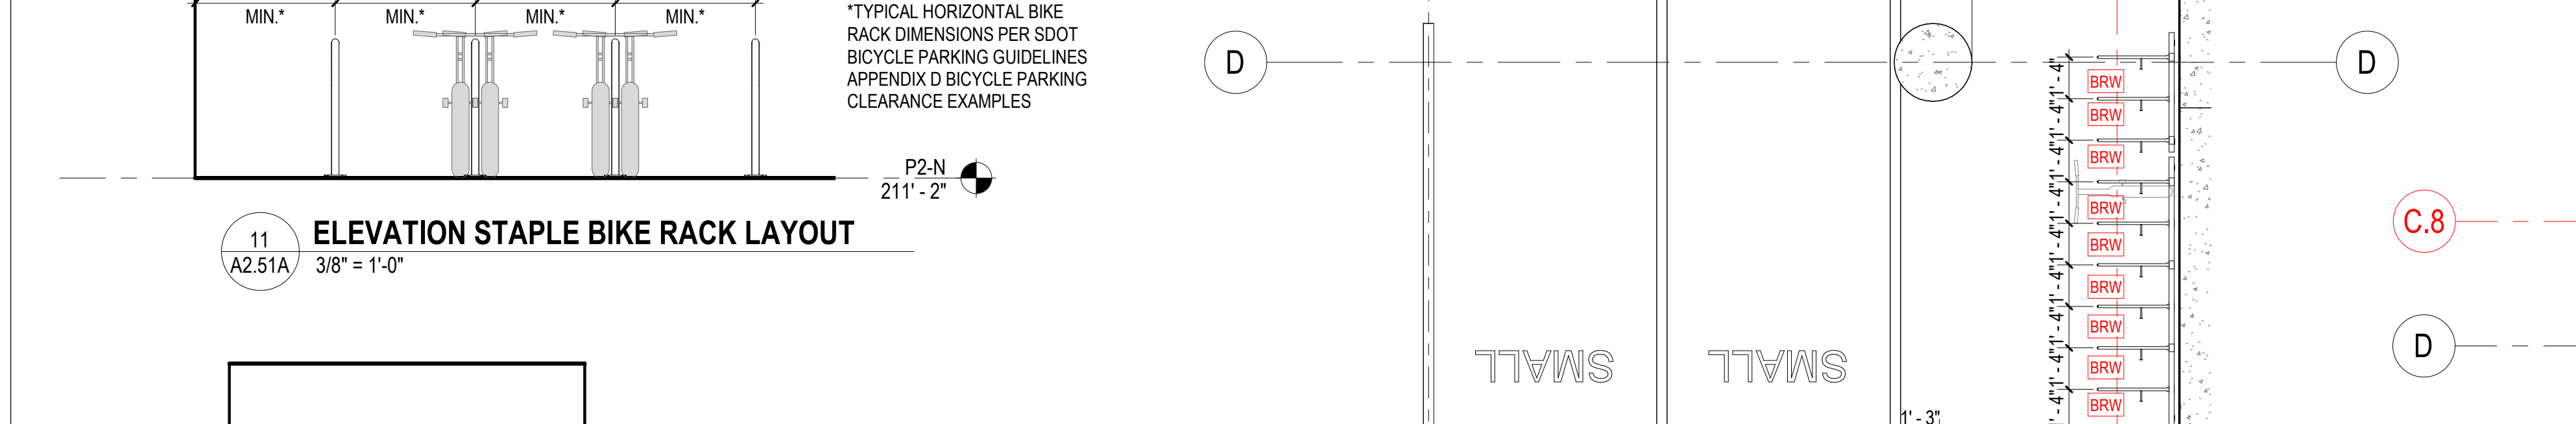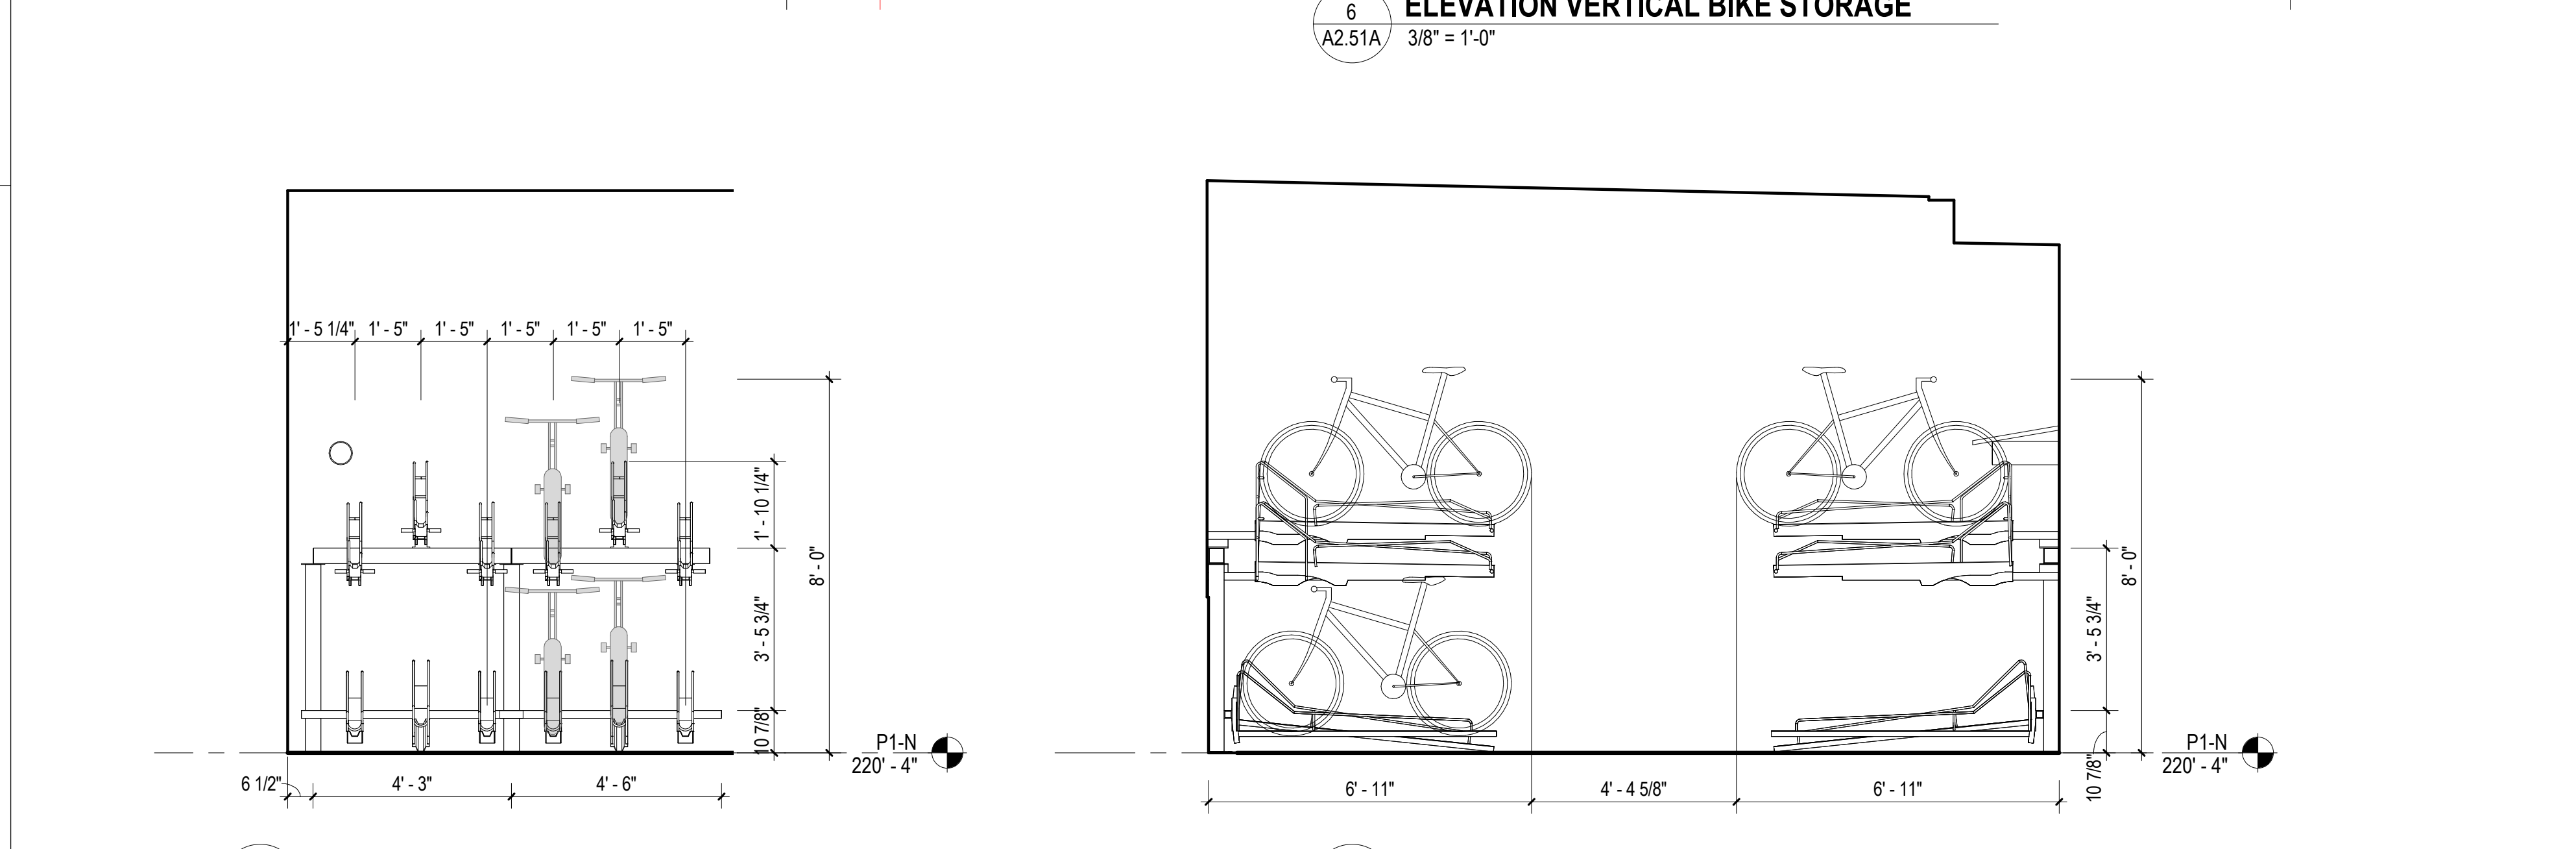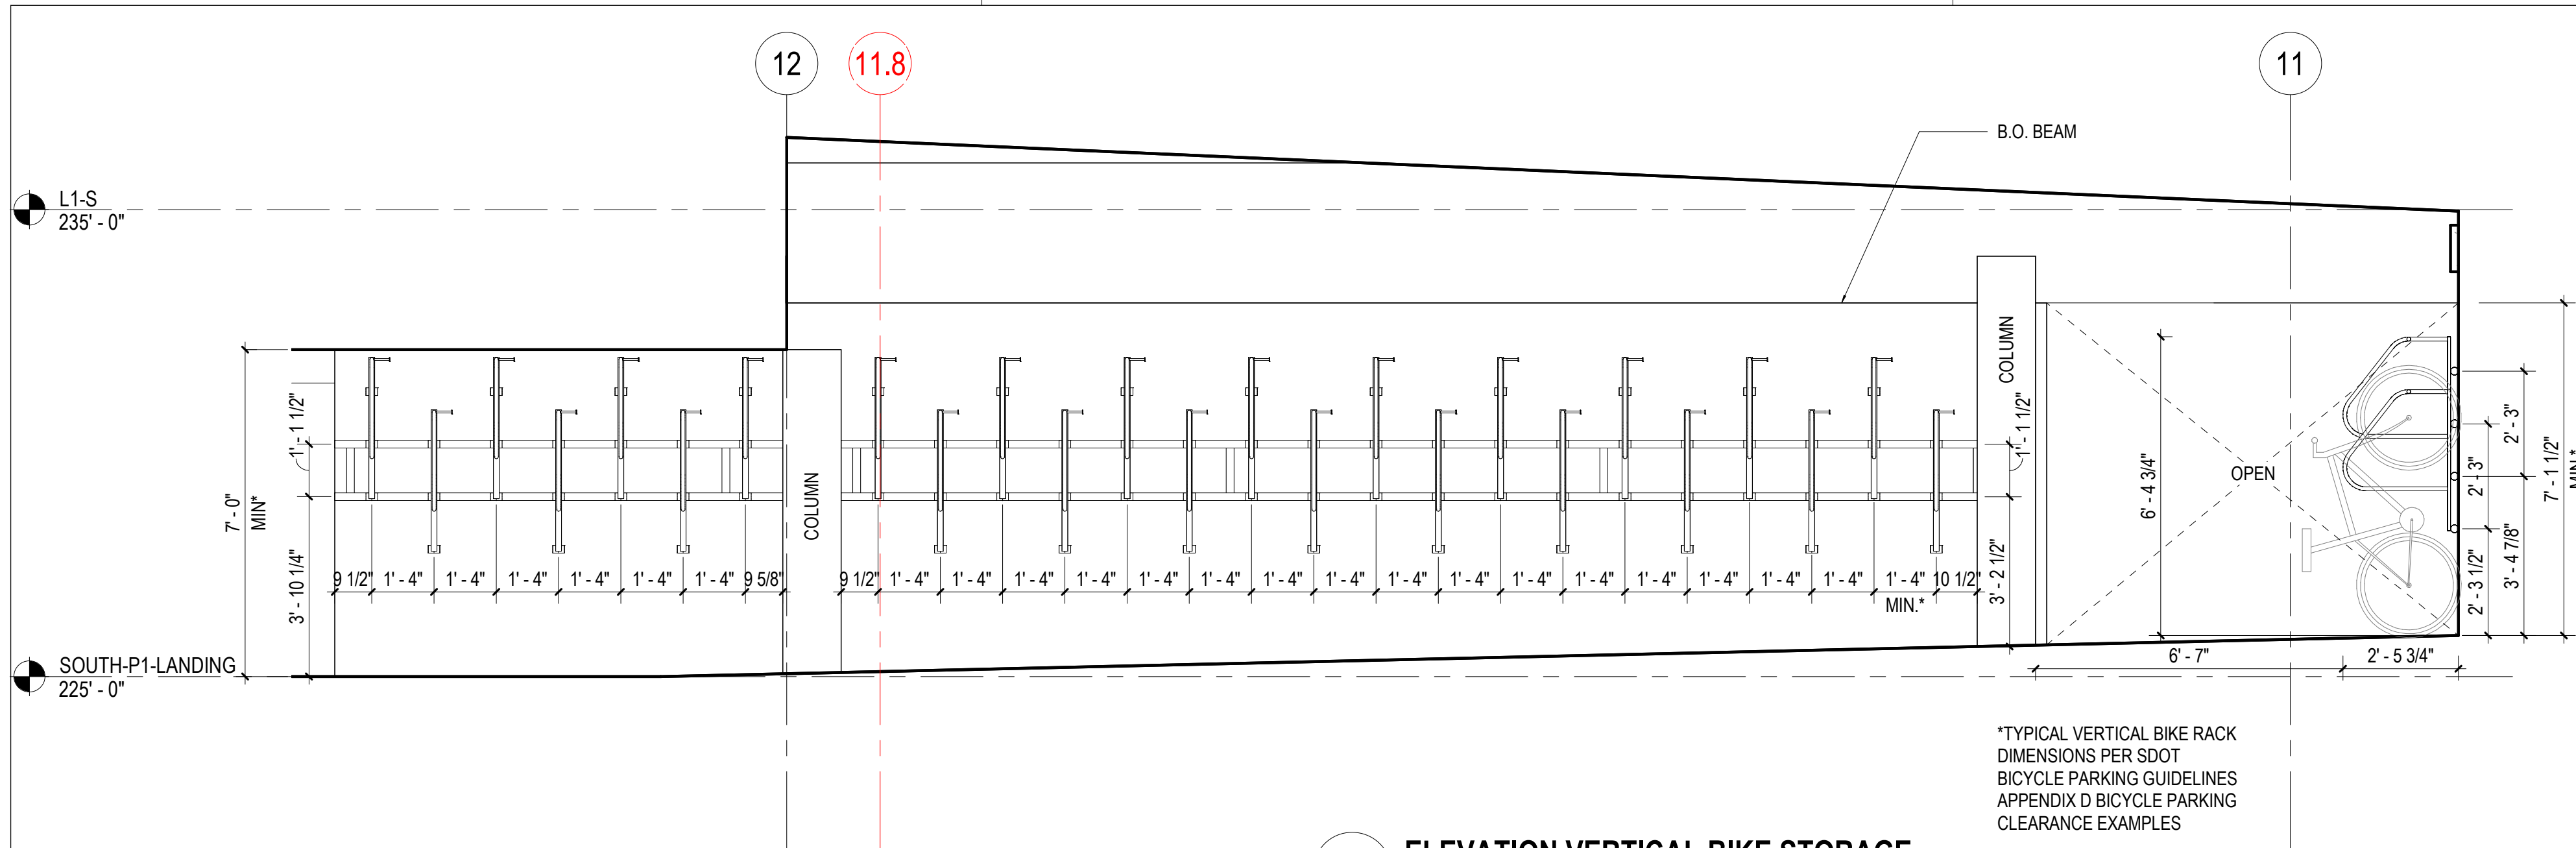

11636
REGISTERED ARCHITECT
SEAN K. HASTE
STATE OF WASHINGTON

Seal
Civil Engineer
KPFF
1601 First Avenue, Suite 1600
Seattle, WA 98101

Design Architect
Bohlin Cywinski Jackson
1932 First Avenue, Suite 916
Seattle, WA 98101-1052

Architect of Record
Studio - SKH
1221 East Pike Street, Suite 300
Seattle, WA 98122

Landscape Architect
Swift Company LLC
3131 Western Avenue, Suite M423
Seattle, WA 98121

Structural Engineer
KPFF
1601 First Avenue, Suite 1600
Seattle, WA 98101

Mechanical/Plumbing Engineer
Ocean Park Mechanical
#283-14900 Inter Urban Avenue
Seattle, WA 98168

Electrical/Telecommunications Engineer
Stateside Power Inc.
10335 NE 123rd St.
Kirkland, WA 98034

Fire Protection
Advanced Fire Protection
19738 144th Ave NE
Woodinville, WA 98072-8427

Owner:

Project Name:
YESLER TOWERS - BIKE PARKING

Sheet Name:
ENLARGED PLANS - BIKE PARKING

No.	Description	Date
1	ADD-01	10.28.21
2	PHASE 1 PERMIT RESUBMITTAL 01	11.02.21
3	PHASE 1 PERMIT RESUBMITTAL 02	03.10.22
4	PHASE 1 PERMIT RESUBMITTAL 03	08.10.22
5	SPRINKLER - NORTH TOWER IFC	02.10.22

DPD # 6769232-PH
Issue Date 11.02.21

A2.51A

Sheet Number

SDCI Approval Stamp



1 LEVEL 5 NORTH - ENLARGED PLAN
1/4" = 1'-0"

COMMON AREA DOOR TYPE NAMING KEY					
DOOR MATERIAL	NUMBER OF PANELS	DOOR HEIGHT	FIRE RATING	LOCK TYPE	OPTIONAL ADDED FEATURES
E - EXTERIOR HOLLOW METAL	S - SINGLE 3'-0" PANEL	1'-10'-0"	0 - NOT RATED	1 - PASSAGE SET	A - 180 DEGREE HINGES
F - FRAMELESS GLASS	P - PAIR OF 3'-0" PANELS	5'-7'-6"	1 - 45 MIN (TYP. 1-HOUR WALL)	2 - KEYED BOTH SIDES (NOT EGRESS)	B - VISION PANEL
G - GATE	Q - PAIR OF 3'-6" PANELS	6'-6'-8"	2 - 90 MIN (TYP. 3-HOUR WALL)	3 - STOREROOM LOCK	C - SET IN CHAMOUX WALL
I - INTERIOR HOLLOW METAL S - STOREFRONT	X - SPECIALTY DOOR	7'-7'-0"	3 - 3-HOUR	4 - OFFICE LOCK	D - ADD CLOSER AT NR DOOR
W - 4 3/4" WINDOW WALL		8'-8'-0"		5 - CLASSROOM LOCK	E - ELECTRONIC HOLDOPEN
WT - 7" WINDOW WALL		9'-9'-6"		6 - CLASSROOM LOCK WITH PRIVACY DEADBOLT	F - OMIT THERMAL GASKETS
W - INTERIOR SOLID CORE PAINTED WOOD				7 - ELECTRIFIED LOCK	G - DELAYED EGRESS
V - INTERIOR SOLID CORE WITH WOOD VENEER				8 - PASSAGE SET WITH DB	H - THERMAL STOREFRONT
				9 - CLASSROOM SECURITY LOCK	I - INT. SWING WINDOW WALL
				S - SCL. HARDWARE PACKAGE	L - LOCKED FROM INTERIOR SIDE
				T - TELEPHONE ENTRY/FOB	N - NON-REMOVABLE PINS
					P - PANIC HARDWARE
					S - SCL. HARDWARE PACKAGE
					T - TELEPHONE ENTRY/FOB

NOTES: 1. THRESHOLD, ROCKPLATE, WALL/FLOORING STOPS, NUMBER OF HINGES, HARDWARE FINISH, PAINT COLOR, VENEER SPECIES WILL BE ADDRESSED IN SPEC.
2. ALL STOREFRONT DOORS RECEIVE FISH BAIT & HAND PULL CLOSER, WALL STOP, THRESHOLD, & SWEEP. PROVIDE CYLINDER & ELECTRONIC STRIKE WITH FOB USE.
3. ALL FIRE RATED DOORS SHALL HAVE SMOKE AND DRAFT CONTROL PER SBC SECTION 716.5.3.1.

DPD # 6769232-PH

Issue Date 12.11.20

A2.55

Sheet Number


SDCI Approval Stamp

Seal
Civil Engineer
KPFF
1601 Fifth Avenue, Suite 1600
Seattle, WA 98101
Design Architect
Bohlin Cywinski Jackson
1932 First Avenue, Suite 916
Seattle, WA 98101-1052
Architect of Record
Studio - SKH
1221 East Pike Street, Suite 300
Seattle, WA 98122
Landscape Architect
Swift Company LLC
3131 Western Avenue, Suite M423
Seattle, WA 98121
Structural Engineer
KPFF
1601 Fifth Avenue, Suite 1600
Seattle, WA 98101
Mechanical/Plumbing Engineer
Ocean Park Mechanical
#283-14000 Inter Urban Avenue
Seattle, WA 98168
Electrical/Telecomm Engineer
Stateside Power Inc.
10355 NE 123rd St.
Kirkland, WA 98034
Fire Protection
Advanced Fire Protection
19738 144th Ave NE
Woodinville, WA 98072-8427


Project Name: YESLER TOWERS

Sheet Name: ENLARGED PLAN - LEVEL 5 NORTH

No.	Description	Date
1	PHASE 3 PERMIT	12.11.20
2	PHASE 3 PERMIT RESUBMITTAL 01	11.03.21
3	PHASE 3 PERMIT RESUBMITTAL 02	03.23.22
4	PHASE 3 PERMIT RESUBMITTAL 03	06.15.22
5	SPRINK - WOOD TOWER/PCS	07.12.22
6	A2.006	08.29.22
7	A2.008	10.11.22
8	A2.010	10.26.22
9	GRANITE BS REV 01	04.11.23
10	REVISED	05.16.23
11	REPLATE	05.30.23
12	A2.018	06.15.24

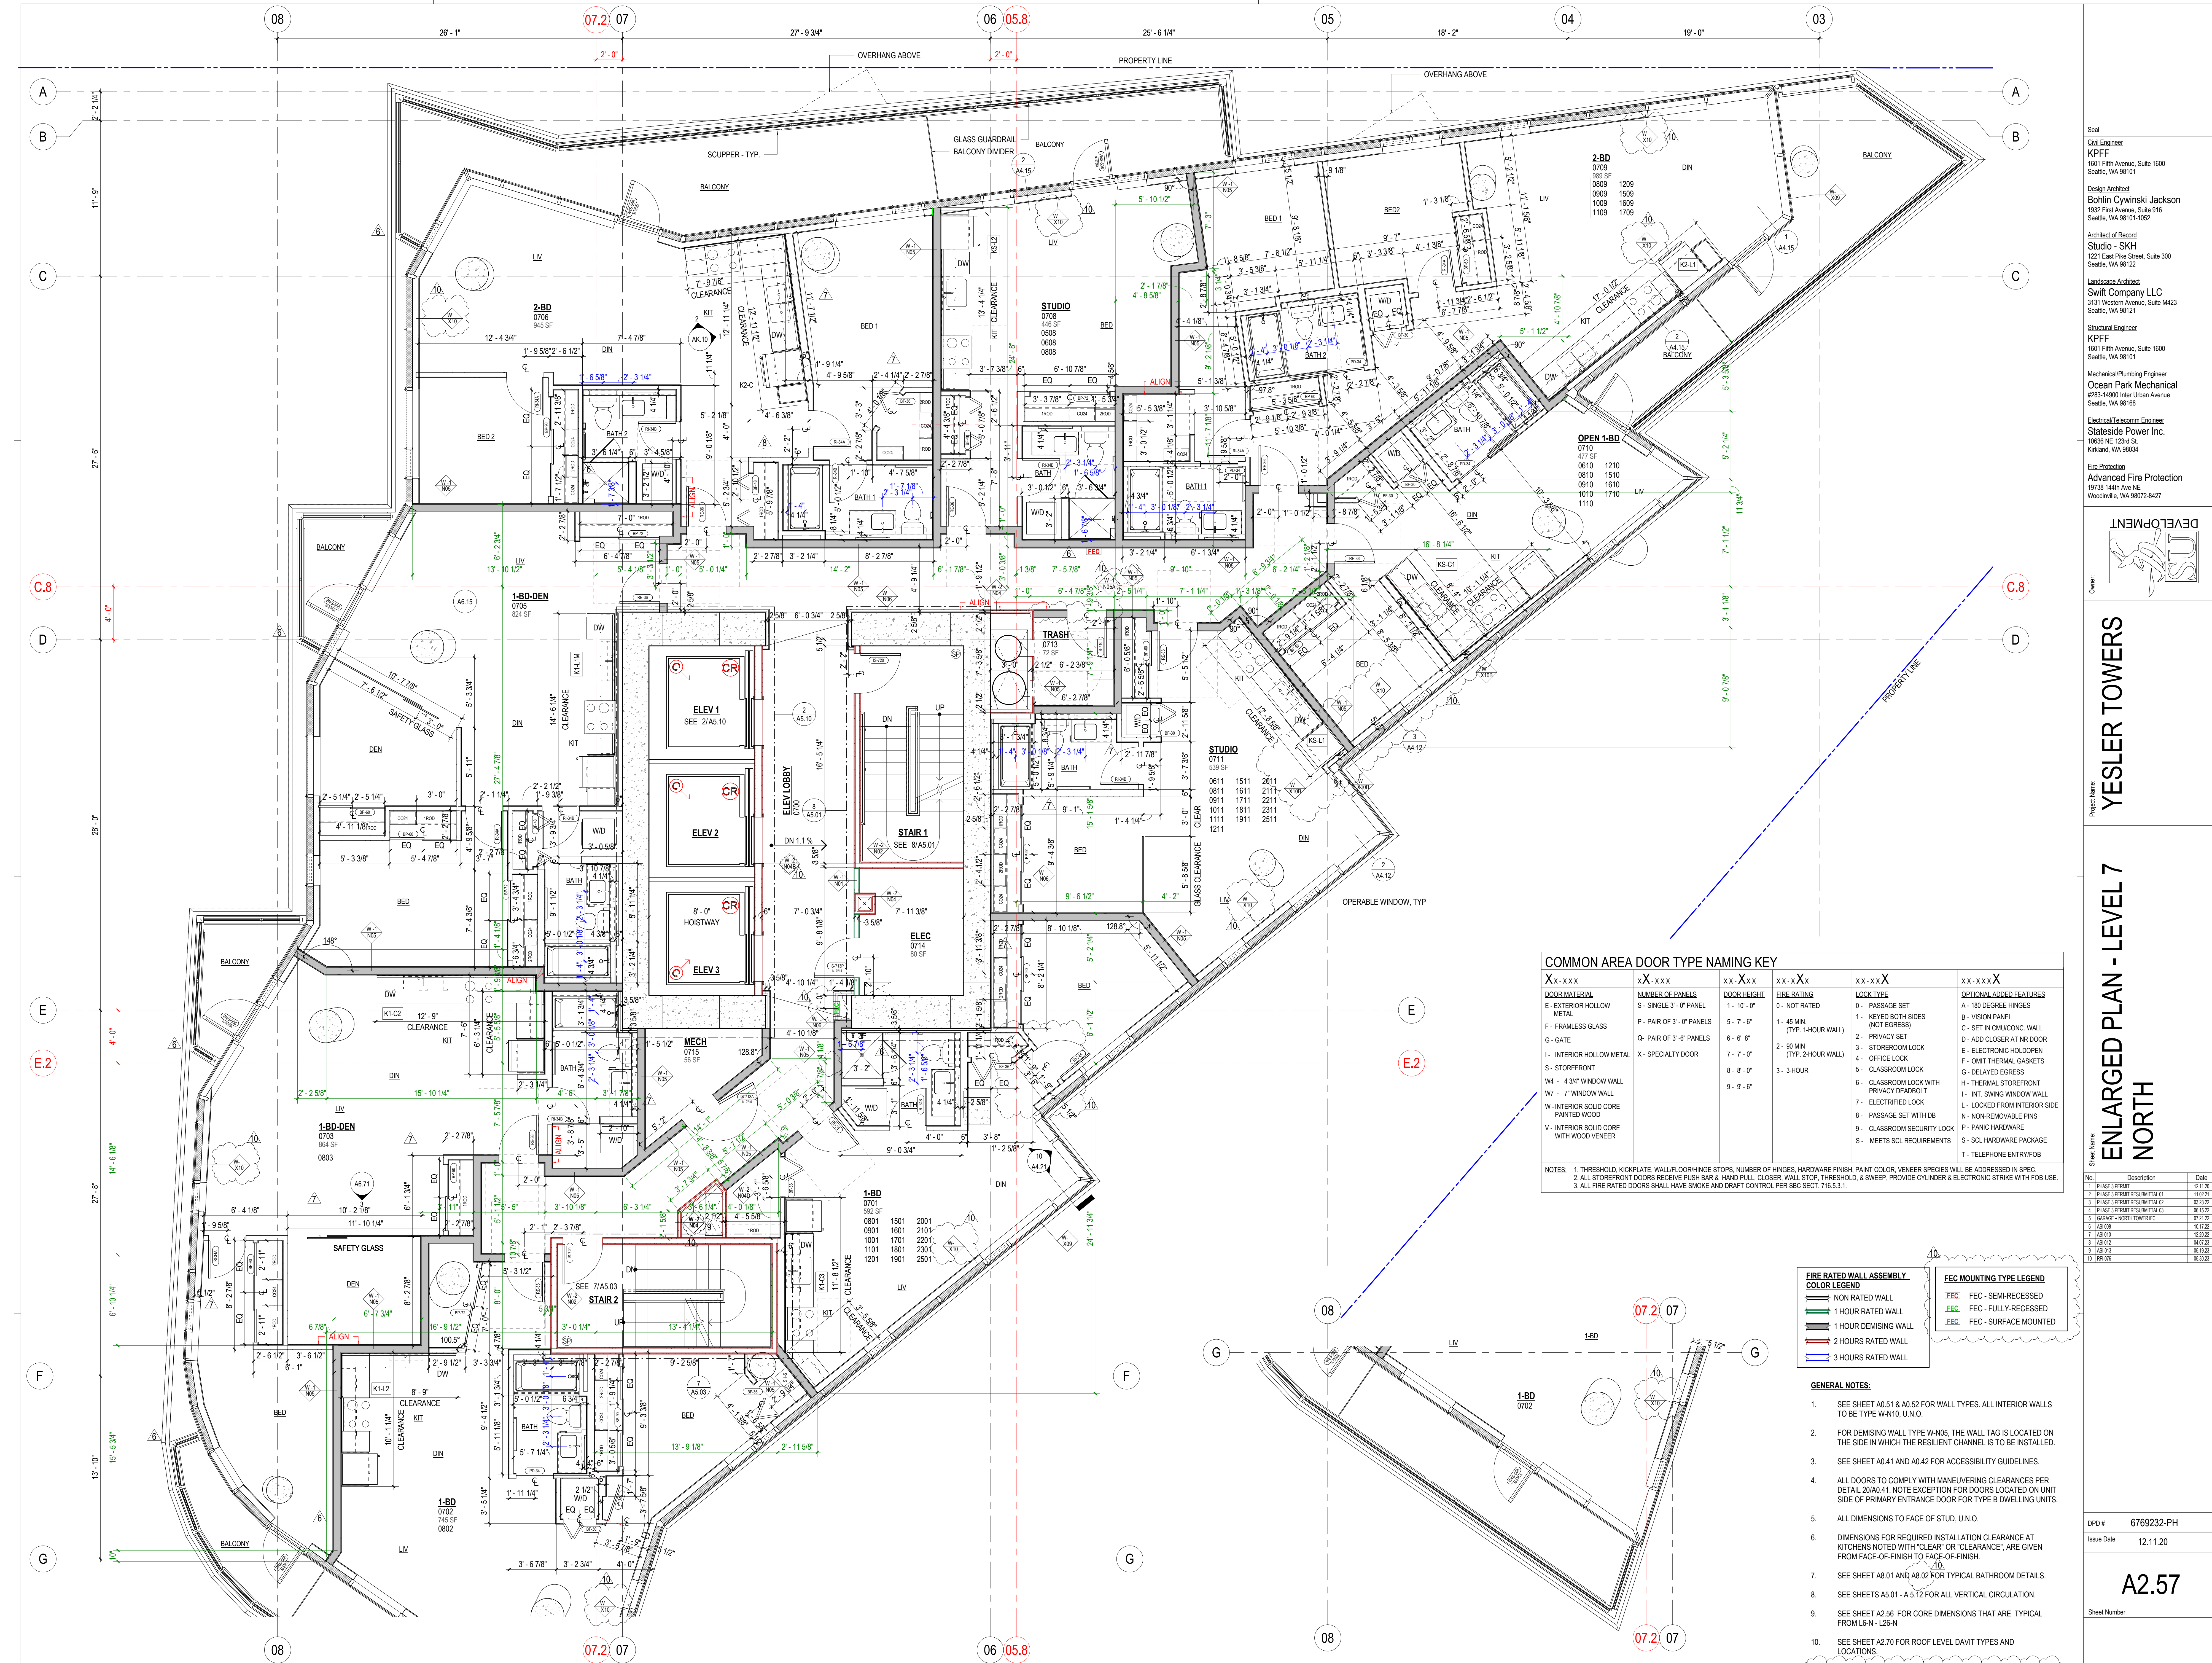

Seal
Civil Engineer
KPFF
1601 Fifth Avenue, Suite 1600
Seattle, WA 98101
Design Architect
Bohlin Cywinski Jackson
1932 First Avenue, Suite 916
Seattle, WA 98101-1052
Architect of Record
Studio - SKH
1221 East Pike Street, Suite 300
Seattle, WA 98122
Landscape Architect
Swift Company LLC
3131 Western Avenue, Suite M423
Seattle, WA 98121
Structural Engineer
KPFF
1601 Fifth Avenue, Suite 1600
Seattle, WA 98101
Mechanical/Pumbing Engineer
Ocean Park Mechanical
#283-14000 Inter Urban Avenue
Seattle, WA 98168
Electrical/Telecomm Engineer
Stateside Power Inc.
10335 NE 123rd St.
Kirkland, WA 98034
Fire Protection
Advanced Fire Protection
19738 144th Ave NE
Woodinville, WA 98072-8427

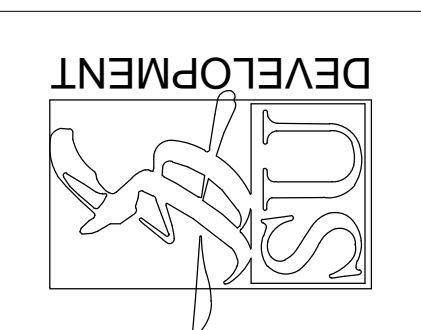

YESLER TOWERS YESLER TOWERS ENLARGED PLAN - LEVEL 7 NORTH

No.	Description	Date
1	PHASE 1 PERMIT	12.11.20
2	PHASE 1 PERMIT RESUBMITAL 01	11.02.21
3	PHASE 1 PERMIT RESUBMITAL 02	03.23.22
4	PHASE 1 PERMIT RESUBMITAL 03	06.10.22
5	PHASE 1 PERMIT RESUBMITAL 04	07.21.22
6	PHASE 1 PERMIT RESUBMITAL 05	11.17.22
7	PHASE 1 PERMIT RESUBMITAL 06	12.01.23
8	PHASE 1 PERMIT RESUBMITAL 07	04.07.23
9	PHASE 1 PERMIT RESUBMITAL 08	09.20.23
10	PHASE 1 PERMIT RESUBMITAL 09	09.20.23


No.	Description	Date
1	PHASE 1 PERMIT	12.11.20
2	PHASE 1 PERMIT RESUBMITAL 01	11.02.21
3	PHASE 1 PERMIT RESUBMITAL 02	03.23.22
4	PHASE 1 PERMIT RESUBMITAL 03	06.10.22
5	PHASE 1 PERMIT RESUBMITAL 04	07.21.22
6	PHASE 1 PERMIT RESUBMITAL 05	11.17.22
7	PHASE 1 PERMIT RESUBMITAL 06	12.01.23
8	PHASE 1 PERMIT RESUBMITAL 07	04.07.23
9	PHASE 1 PERMIT RESUBMITAL 08	09.20.23
10	PHASE 1 PERMIT RESUBMITAL 09	09.20.23

Project Name: YESLER TOWERS
Sheet Name: YESLER TOWERS
Enlarged Plan - Level 7 North
1/4" = 1'-0"

Project Name: YESLER TOWERS
Sheet Name: YESLER TOWERS
Enlarged Plan - Level 7 North
1/4" = 1'-0"

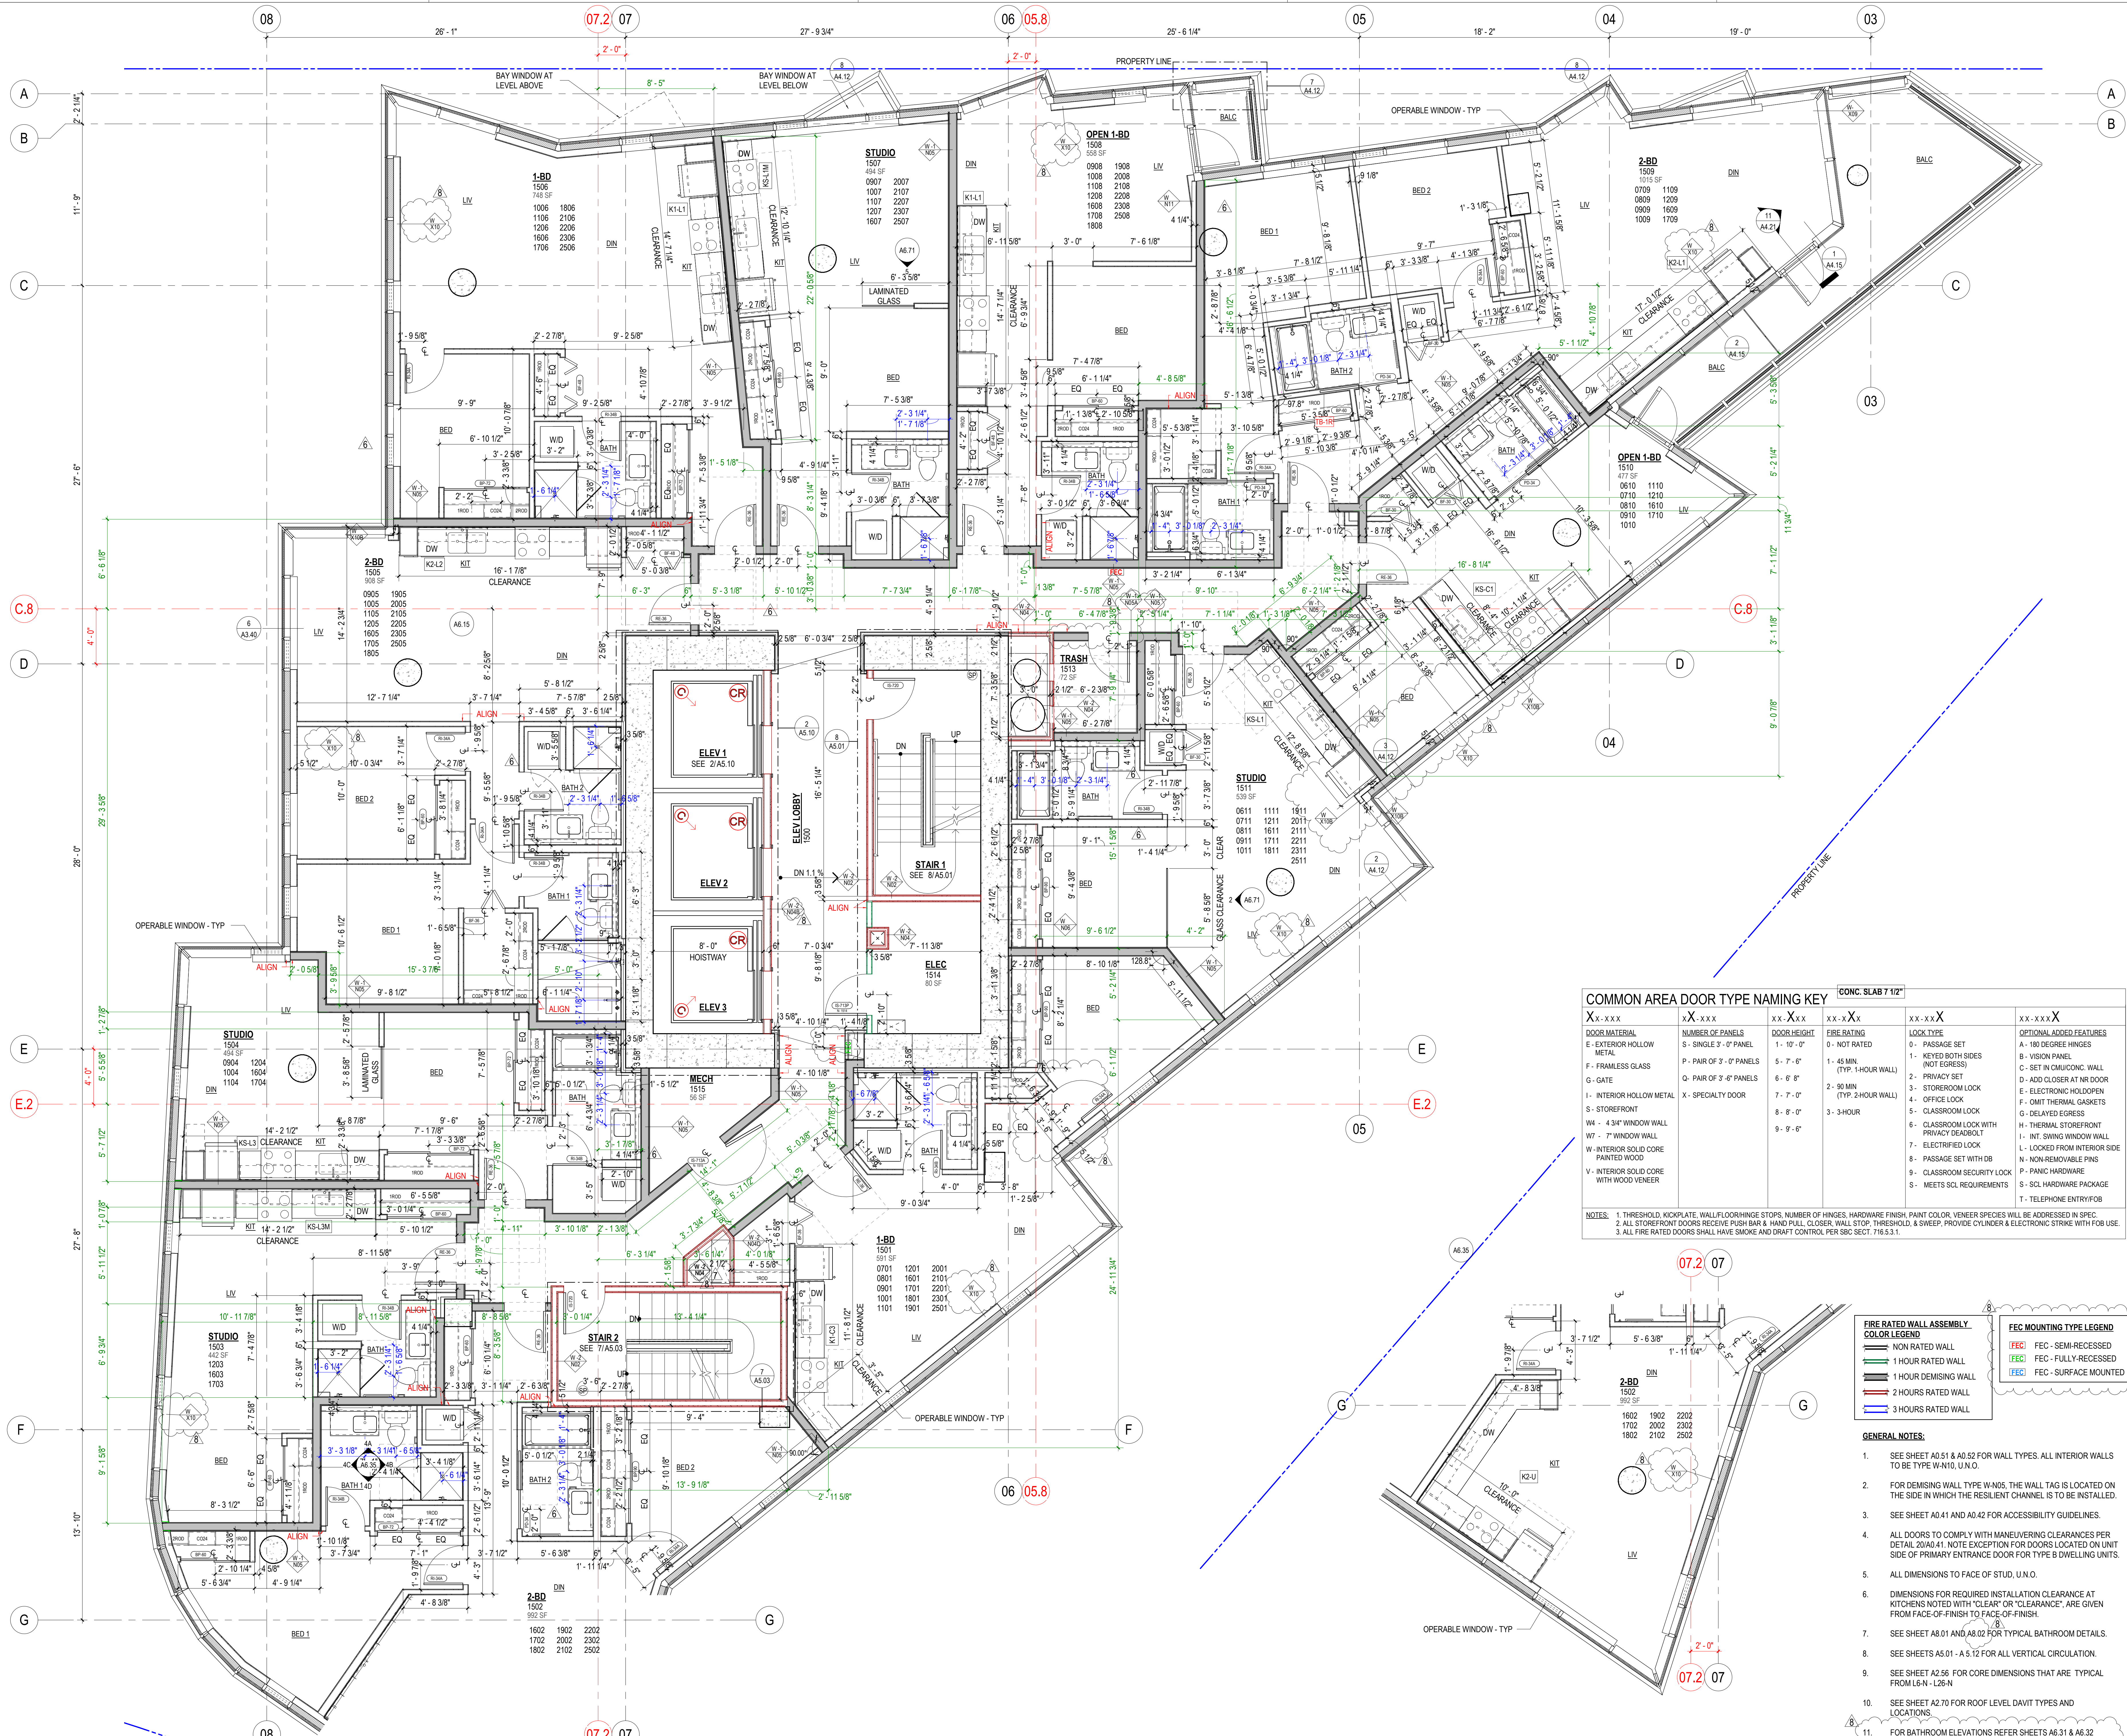

Seal

Civil Engineer

KPFF

1601 Fifth Avenue, Suite 1600
Seattle, WA 98101

Design Architect

Bohlin Cywinski Jackson

1932 First Avenue, Suite 916
Seattle, WA 98101-1052

Architect of Record

Studio - SKH

1221 East Pike Street, Suite 300
Seattle, WA 98122

Landscape Architect

Swift Company LLC

3131 Western Avenue, Suite M423
Seattle, WA 98121

Structural Engineer

KPFF

1601 Fifth Avenue, Suite 1600
Seattle, WA 98101

Mechanical/Plumbing Engineer

Ocean Park Mechanical

#283-14000 Inter Urban Avenue
Seattle, WA 98168

Electrical/Telecommunications Engineer

Stateside Power Inc.

10350 NE 123rd St.
Kirkland, WA 98034

Fire Protection

Advanced Fire Protection

19738 144th Ave NE
Woodinville, WA 98072-8427

Owner:

DEVELOPMENT

YESLER TOWERS

Project Name:

ENLARGED PLAN - LEVEL 15,
16 & 17 NORTH

Sheet Name:

A2.62

No.	Description	Date
1	PHASE 1 PERMIT	12.11.20
2	PHASE 1 PERMIT RESUBMITAL 01	11.02.21
3	PHASE 1 PERMIT RESUBMITAL 02	03.23.22
4	PHASE 1 PERMIT RESUBMITAL 03	08.10.22
5	SPRINKLER HOIST TOWERING	02.12.22
6	A2.62.01	12.20.22
7	A2.62.02	06.10.23
8	REVISION	06.20.23

DPD #

6769232-PH

Issue Date

12.11.20

A2.62

Sheet Number


SDCI Approval Stamp

COMMON AREA DOOR TYPE NAMING KEY		CONC. SLAB 7" 12"	
XX-XXX	XX-XXX	XX-XXX	XX-XXX
DOOR MATERIAL	NUMBER OF PANELS	DOOR HEIGHT	FIRE RATING
E - EXTERIOR HOLLOW METAL	S - SINGLE 3'-0" PANEL	1'-10'-0"	0 - NOT RATED
F - FRAMELESS GLASS	P - PAIR OF 3'-0" PANELS	5'-7'-6"	1 - 45 MIN. (TYP. 1-HOUR WALL)
G - GATE	Q - PAIR OF 3'-6" PANELS	6'-6'-8"	2 - 90 MIN. (TYP. 2-HOUR WALL)
I - INTERIOR HOLLOW METAL	X - SPECIALTY DOOR	7'-7'-0"	3 - 3-HOUR
S - STOREFRONT		8'-8'-0"	
W4 - 4'x4' WINDOW WALL		8'-9'-6"	
W7 - 7' WINDOW WALL			
W - INTERIOR SOLID CORE PAINTED WOOD			
V - INTERIOR SOLID CORE WITH WOOD VENEER			

NOTES: 1. THRESHOLD, KICKPLATE, WALL/FLOORING, STOPS, NUMBER OF HINGES, HARDWARE FINISH, PAINT COLOR, VENEER SPECIES WILL BE ADDRESSED IN SPEC.
2. ALL STOREFRONT DOORS RECEIVE PUSH BAR & HAND PULL CLOSER, WALL STOP, THRESHOLD, & SWEEP. PROVIDE CYLINDER & ELECTRONIC STRIKE WITH FOR USE.
3. ALL FIRE RATED DOORS SHALL HAVE SMOKE AND DRAFT CONTROL PER SBC SEC. 716.5.3.1.

FIRE RATED WALL ASSEMBLY COLOR LEGEND		FEC MOUNTING TYPE LEGEND	
NON RATED WALL	FEC - SEMI-RECESSED	FEC - FULLY-RECESSED	FEC - SURFACE MOUNTED
1 HOUR RATED WALL			
1 HOUR DEMISING WALL			
2 HOURS RATED WALL			
3 HOURS RATED WALL			

- GENERAL NOTES:
- SEE SHEET A0.51 & A0.52 FOR WALL TYPES. ALL INTERIOR WALLS TO BE TYPE W-10, U.N.O.
 - FOR DEMISING WALL TYPE W-N05, THE WALL TAG IS LOCATED ON THE SIDE IN WHICH THE RESILIENT CHANNEL IS TO BE INSTALLED.
 - SEE SHEET A0.41 AND A0.42 FOR ACCESSIBILITY GUIDELINES.
 - ALL DOORS TO COMPLY WITH MANEUVERING CLEARANCES PER DETAIL 2040.41. NOTE EXCEPTION FOR DOORS LOCATED ON UNIT SIDE OF PRIMARY ENTRANCE DOOR FOR TYPE B DWELLING UNITS.
 - ALL DIMENSIONS TO FACE OF STUD, U.N.O.
 - DIMENSIONS FOR REQUIRED INSTALLATION CLEARANCE AT KITCHENS NOTED WITH "CLEAR" OR "CLEARANCE", ARE GIVEN FROM FACE-OF-FINISH TO FACE-OF-FINISH.
 - SEE SHEET A8.01 AND A8.02 FOR TYPICAL BATHROOM DETAILS.
 - SEE SHEETS A5.01 - A5.12 FOR ALL VERTICAL CIRCULATION.
 - SEE SHEET A2.56 FOR CORE DIMENSIONS THAT ARE TYPICAL FROM L6-N - L26-N
 - SEE SHEET A2.70 FOR ROOF LEVEL DAVIT TYPES AND LOCATIONS.
 - FOR BATHROOM ELEVATIONS REFER SHEETS A6.31 & A6.32 FOR TYPE A UNITS AND SHEETS A6.33 THROUGH A6.35 FOR TYPE B UNITS
 - EXTEND MEMBRANE ROOFING 4" MIN VERTICALLY, TYPICAL
 - EXTEND MEMBRANE ROOFING 4" MIN VERTICALLY AT ROOF CURBS

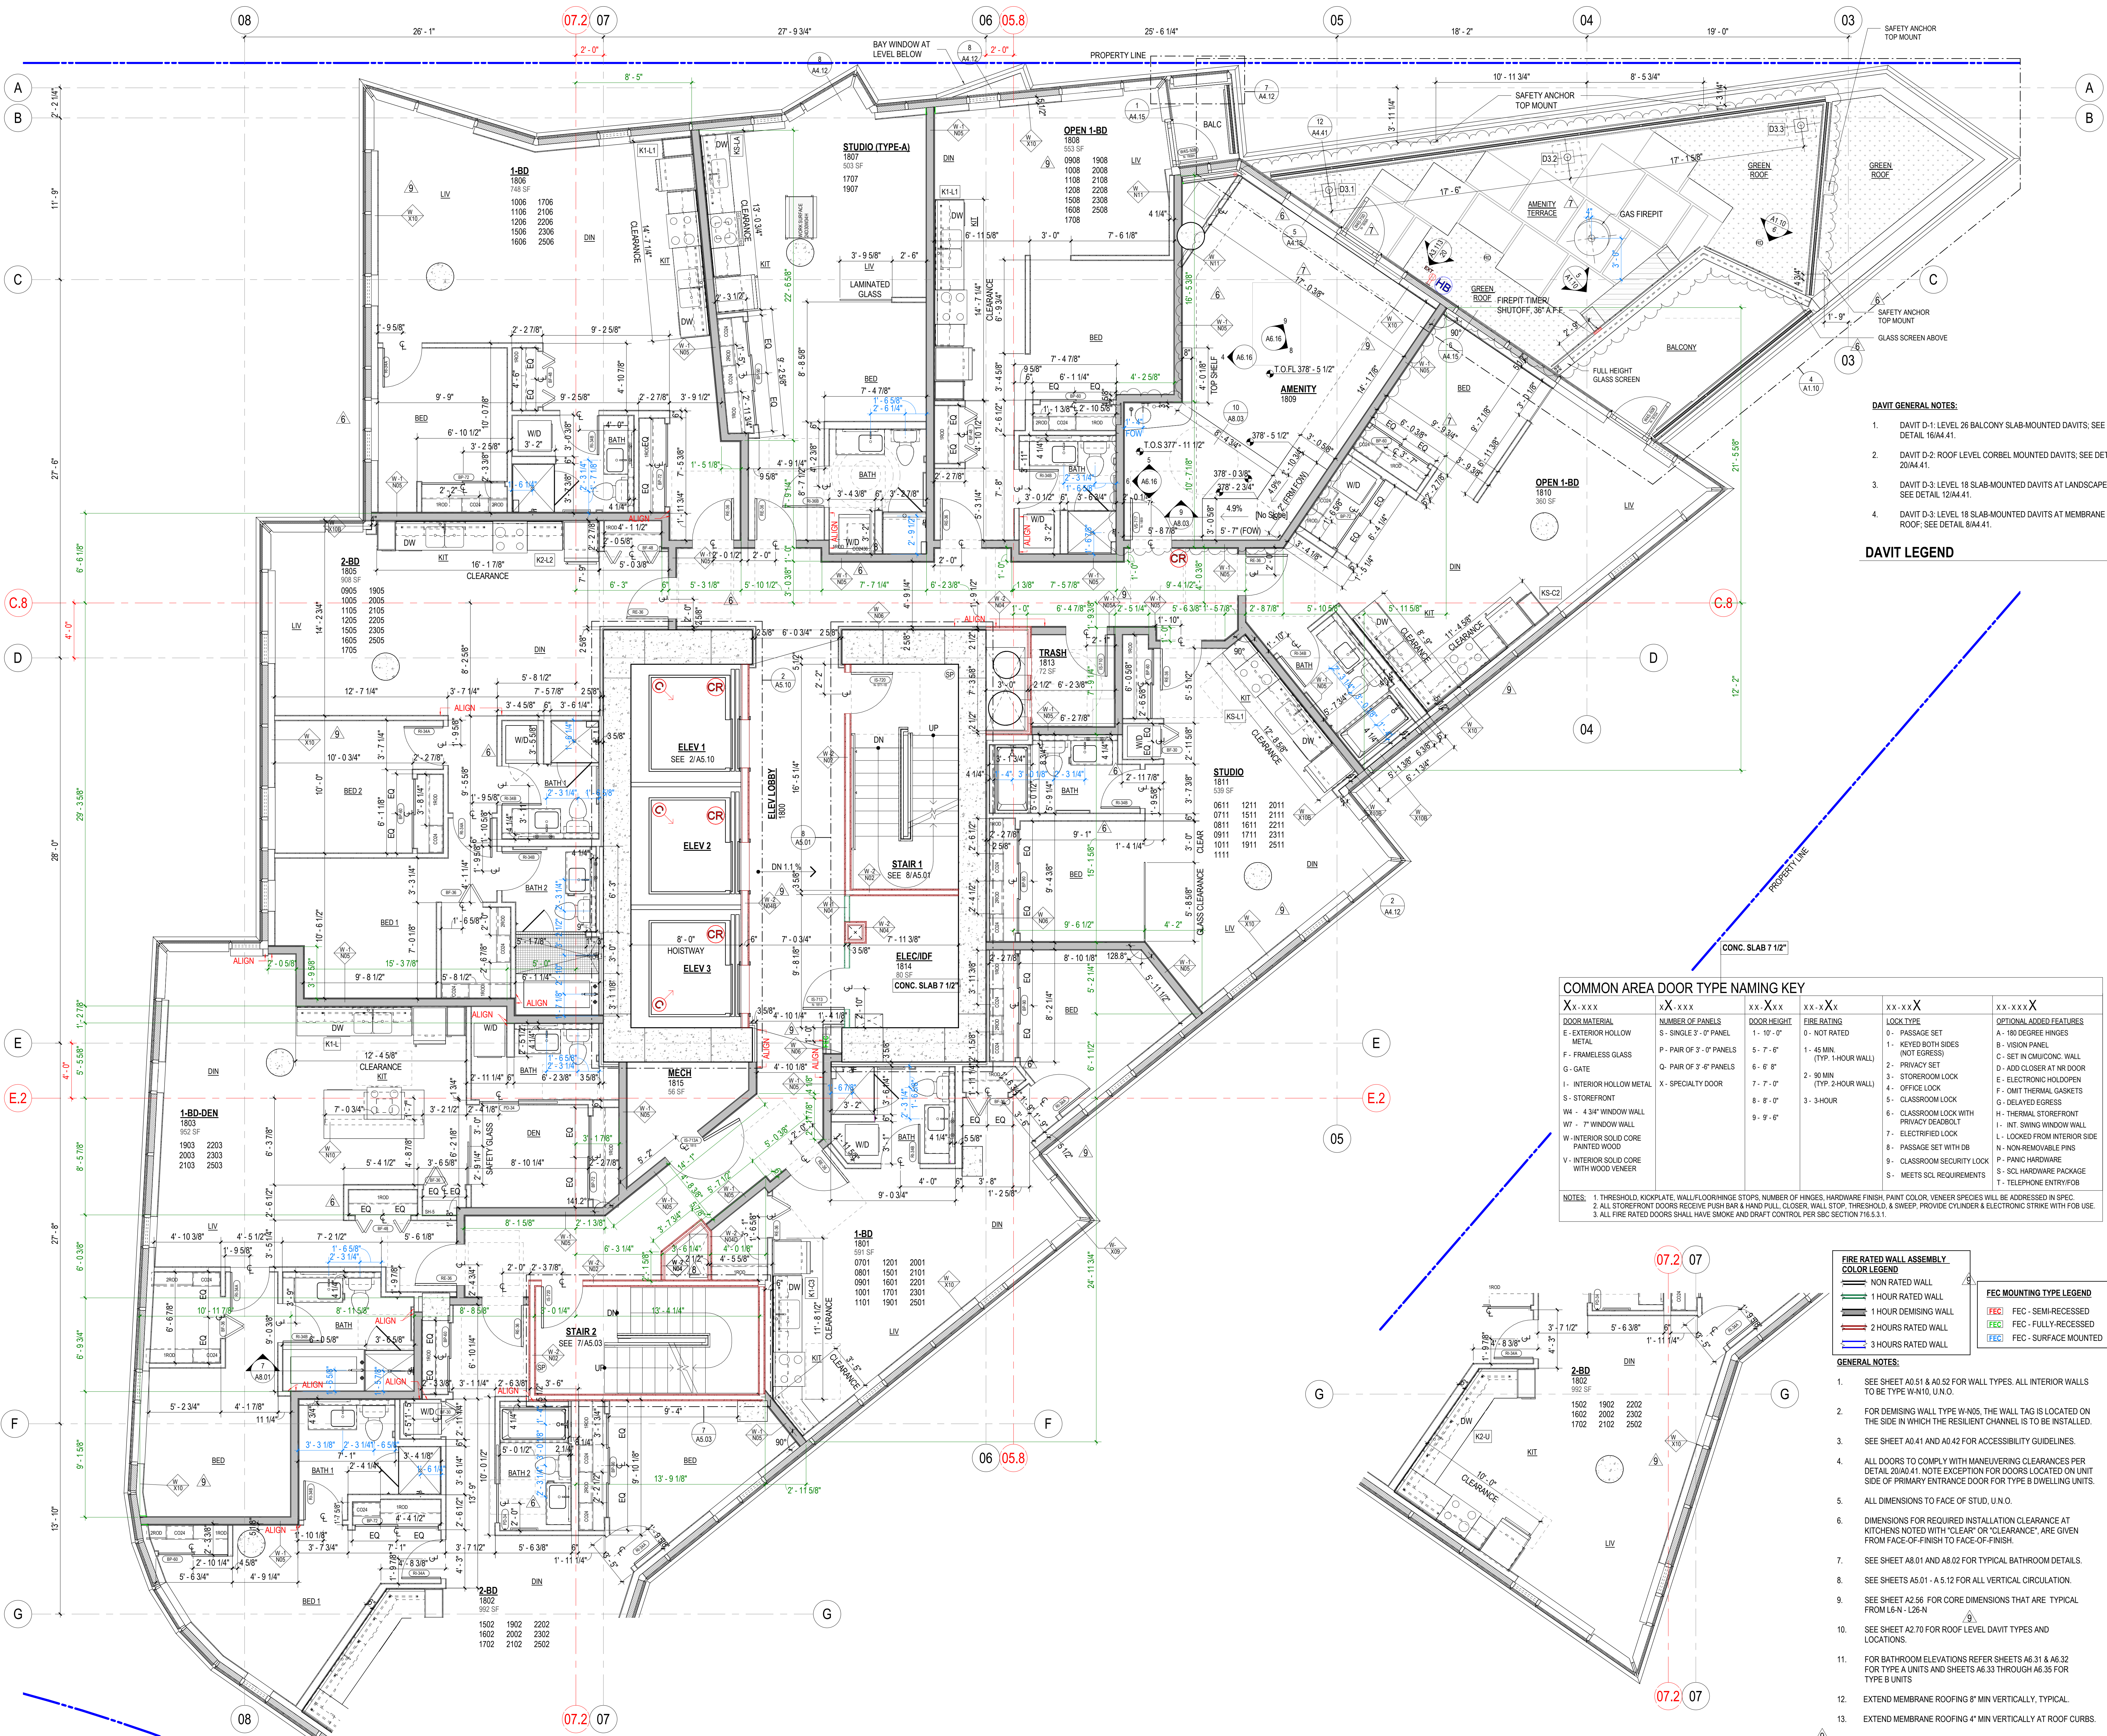

COMMON AREA DOOR TYPE NAMING KEY				
DOOR MATERIAL	NUMBER OF PANELS	DOOR HEIGHT	FIRE RATING	LOCK TYPE
E - EXTERIOR HOLLOW METAL	S - SINGLE 3'-0" PANEL	1'-10'-0"	0 - NOT RATED	0 - PASSAGE SET
F - FRAMELESS GLASS	P - PAIR OF 3'-0" PANELS	5'-7'-6"	1 - 45 MIN. (TYP. 1-HOUR WALL)	1 - KEYED BOTH SIDES (NOT EGRESS)
G - GATE	C - PAIR OF 3'-0" PANELS	6'-0'-0"	2 - 90 MIN. (TYP. 2-HOUR WALL)	2 - PRIVATE SET
I - INTERIOR HOLLOW METAL	X - SPECIALTY DOOR	8'-0'-0"	3 - 3-HOUR	3 - STOREROOM LOCK
S - STOREFRONT		8'-0'-0"		4 - OFFICE LOCK
W1 - 4'34" WINDOW WALL		8'-0'-0"		5 - CLASSROOM LOCK
W2 - 7' WINDOW WALL		9'-0'-0"		6 - CLASSROOM LOCK WITH PRIVACY DEADBOLT
W - INTERIOR SOLID CORE PAINTED WOOD		9'-0'-0"		7 - ELECTRIFIED LOCK
V - INTERIOR SOLID CORE WITH WOOD VENEER				8 - PASSAGE SET WITH DB
				9 - CLASSROOM SECURITY LOCK
				S - SCL. HARDWARE PACKAGE
				T - TELEPHONE ENTRY/FOB

NOTES: 1. THRESHOLD, KICKPLATE, WALL/FLOOR/HINGE STOPS, NUMBER OF HINGES, HARDWARE FINISH, PAINT COLOR, VENEER SPECIES WILL BE ADDRESSED IN SPEC.
2. ALL STOREFRONT DOORS RECEIVE PUSH BAR & HAND PULL, CLOSER, WALL STOP, THRESHOLD, & SWEEP. PROVIDE CYLINDER & ELECTRONIC STRIKE WITH FOB USE.
3. ALL FIRE RATED DOORS SHALL HAVE SMOKE AND DRAFT CONTROL PER SBC SECTION 716.5.3.1.

FIRE RATED WALL ASSEMBLY COLOR LEGEND	
NON RATED WALL	1 HOUR RATED WALL
1 HOUR DEMISING WALL	2 HOURS RATED WALL
3 HOURS RATED WALL	

FEC MOUNTING TYPE LEGEND	
FEC - SEMI-RECESSED	FEC - FULLY-RECESSED
FEC - SURFACE MOUNTED	

- GENERAL NOTES:**
- SEE SHEET A0.51 & A0.52 FOR WALL TYPES. ALL INTERIOR WALLS TO BE TYPE W-10, U, N, O.
 - FOR DEMISING WALL TYPE W-N65, THE WALL TAG IS LOCATED ON THE SIDE IN WHICH THE RESILIENT CHANNEL IS TO BE INSTALLED.
 - SEE SHEET A0.41 AND A0.42 FOR ACCESSIBILITY GUIDELINES.
 - ALL DOORS TO COMPLY WITH MANEUVERING CLEARANCES PER DETAIL 20/A0.41. NOTE EXCEPTION FOR DOORS LOCATED ON UNIT SIDE OF PRIMARY ENTRANCE DOOR FOR TYPE B DWELLING UNITS.
 - ALL DIMENSIONS TO FACE OF STUD, U, N, O.
 - DIMENSIONS FOR REQUIRED INSTALLATION CLEARANCE AT KITCHENS NOTED WITH "CLEAR" OR "CLEARANCE", ARE GIVEN FROM FACE-OF-FINISH TO FACE-OF-FINISH.
 - SEE SHEET A8.01 AND A8.02 FOR TYPICAL BATHROOM DETAILS.
 - SEE SHEETS A5.01 - A.5.12 FOR ALL VERTICAL CIRCULATION.
 - SEE SHEET A2.56 FOR CORE DIMENSIONS THAT ARE TYPICAL FROM L6-N, L26-N.
 - SEE SHEET A2.70 FOR ROOF LEVEL DAVIT TYPES AND LOCATIONS.
 - FOR BATHROOM ELEVATIONS REFER SHEETS A6.31 & A6.32 FOR TYPE A UNITS AND SHEETS A6.33 THROUGH A6.35 FOR TYPE B UNITS.
 - EXTEND MEMBRANE ROOFING 6" MIN VERTICALLY, TYPICAL.
 - EXTEND MEMBRANE ROOFING 4" MIN VERTICALLY AT ROOF CURBS.

Seal
Civil Engineer
KPFF
1601 Fifth Avenue, Suite 1600
Seattle, WA 98101

Design Architect
Bohlin Cywinski Jackson
1932 First Avenue, Suite 916
Seattle, WA 98101-1052

Architect of Record
Studio - SKH
1221 East Pike Street, Suite 300
Seattle, WA 98122


Landscape Architect
Swift Company LLC
3131 Western Avenue, Suite M423
Seattle, WA 98121

Structural Engineer
KPFF
1601 Fifth Avenue, Suite 1600
Seattle, WA 98101

Mechanical/Pumbing Engineer
Ocean Park Mechanical
#283-14000 Inter Urban Avenue
Kirkland, WA 98034

Electrical/Telecoms Engineer
Stateside Power Inc.
10350 NE 123rd St
Kirkland, WA 98034

Fire Protection
Advanced Fire Protection
19738 144th Ave NE
Woodinville, WA 98072-8427

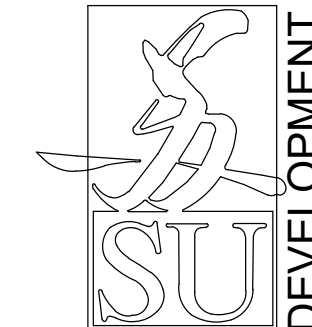

Owner:
YESLER TOWERS


Project Name:
ENLARGED PLAN - LEVEL 18
NORTH

No.	Description	Date
1	PHASE 3 PERMIT	12/11/20
2	PHASE 3 PERMIT RESUBMITAL 01	11/25/21
3	PHASE 3 PERMIT RESUBMITAL 02	03/23/22
4	PHASE 3 PERMIT RESUBMITAL 03	06/15/22
5	SPRINKLER - NORTH TOWER/SCS	07/12/22
6	A02/10	12/22/22
7	A02/12	04/10/23
8	A02/13	05/15/23
9	REVISION	05/30/23
10	REVISION	05/15/24

DPD # 6769232-PH
Issue Date 12.11.20

A2.63


Sheet Number

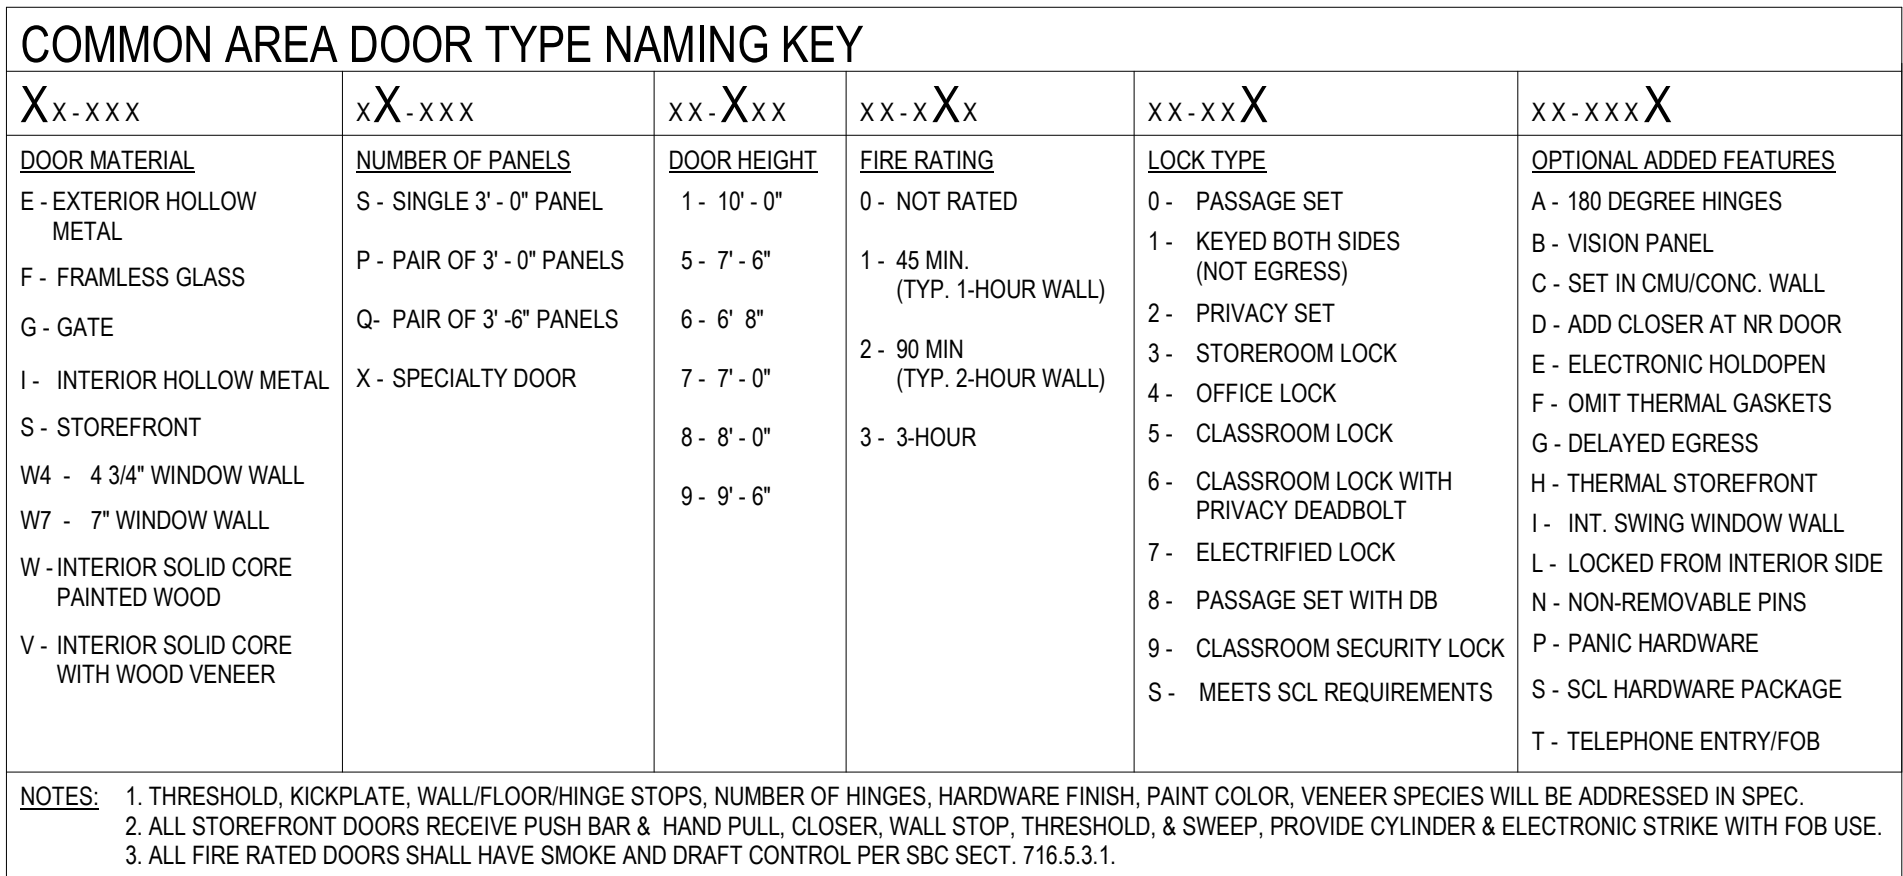

<u>FIRE RATED WALL ASSEMBLY COLOR LEGEND</u>	
	NON RATED WALL
	1 HOUR RATED WALL
	1 HOUR DEMISING WALL
	2 HOURS RATED WALL
	3 HOURS RATED WALL

- GENERAL NOTES:**
1. SEE SHEET A0.51 & A0.52 FOR WALL TYPES. ALL INTERIOR WALLS TO BE TYPE W-01, U.N.O.
 2. FOR DEMISING WALL TYPE W-05, THE WALL TAG IS LOCATED ON THE SIDE IN WHICH THE RESILIENT CHANNEL IS TO BE INSTALLED.
 3. SEE SHEET A0.41 AND A0.42 FOR ACCESSIBILITY GUIDELINES.
 4. ALL DOORS TO COMPLY WITH MANEUVERING CLEARANCES PER DETAIL 210A.41. NOTE EXCEPTION FOR DOORS LOCATED ON UNIT SIDE OF PRIMARY ENTRANCE DOOR FOR TYPE B DWELLING UNITS.
 5. ALL DIMENSIONS TO FACE OF STUD, U.N.O.
 6. DIMENSIONS FOR REQUIRED INSTALLATION CLEARANCE AT KITCHENS NOTED WITH "CLEAR" OR "CLEARANCE". ARE GIVEN FROM FACE-OF-FINISH TO FACE-OF-FINISH.
 7. SEE SHEET A8.01 AND A8.02 FOR TYPE 1 BATHROOM DETAILS.
 8. SEE SHEETS A5.01 - A5.12 FOR ALL VERTICAL CIRCULATION.
 9. SEE SHEET A2.56 FOR CORE DIMENSIONS THAT ARE TYPICAL FROM L6-N - L26-N
 10. SEE SHEET A2.70 FOR ROOF LEVEL DAVIT TYPES AND LOCATIONS.
 11. FOR BATHROOM ELEVATIONS REFER SHEETS A6.31 & A6.32 FOR TYPE A UNITS AND SHEETS A6.33 THROUGH A6.35 FOR TYPE B UNITS
 12. EXTEND MEMBRANE ROOFING 8" MIN VERTICALLY, TYPICAL
 13. EXTEND MEMBRANE ROOFING 4" MIN VERTICALLY AT ROOF CURBS.

LEVEL 22 NORTH - ENLARGED PARTIAL PLAN
1/4" = 1'-0"

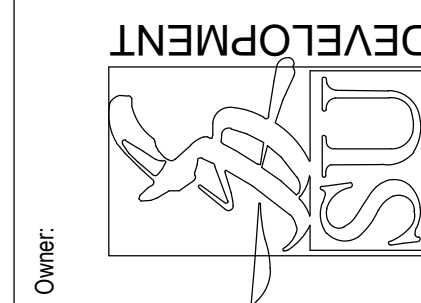

Project Name: YESLER TOWERS

Sheet Name: ENLARGED PLAN - LEVEL 22,
23 & 25 NORTH

No.	Description	
1	PHASE 3 PERMIT	1
2	PHASE 3 PERMIT RESUBMITTAL 01	1
3	PHASE 3 PERMIT RESUBMITTAL 02	0
4	PHASE 3 PERMIT RESUBMITTAL 03	0
5	GARAGE + NORTH TOWER IFC	0
6	ASI-010	1
7	ASI-013	0
8	RFI-076	0


DPD #	6769232-PH
Issue Date	10-11-20

Issue Date	12.11.20
------------	----------

A2.66

Sheet Number

SDCI Approval Stamp

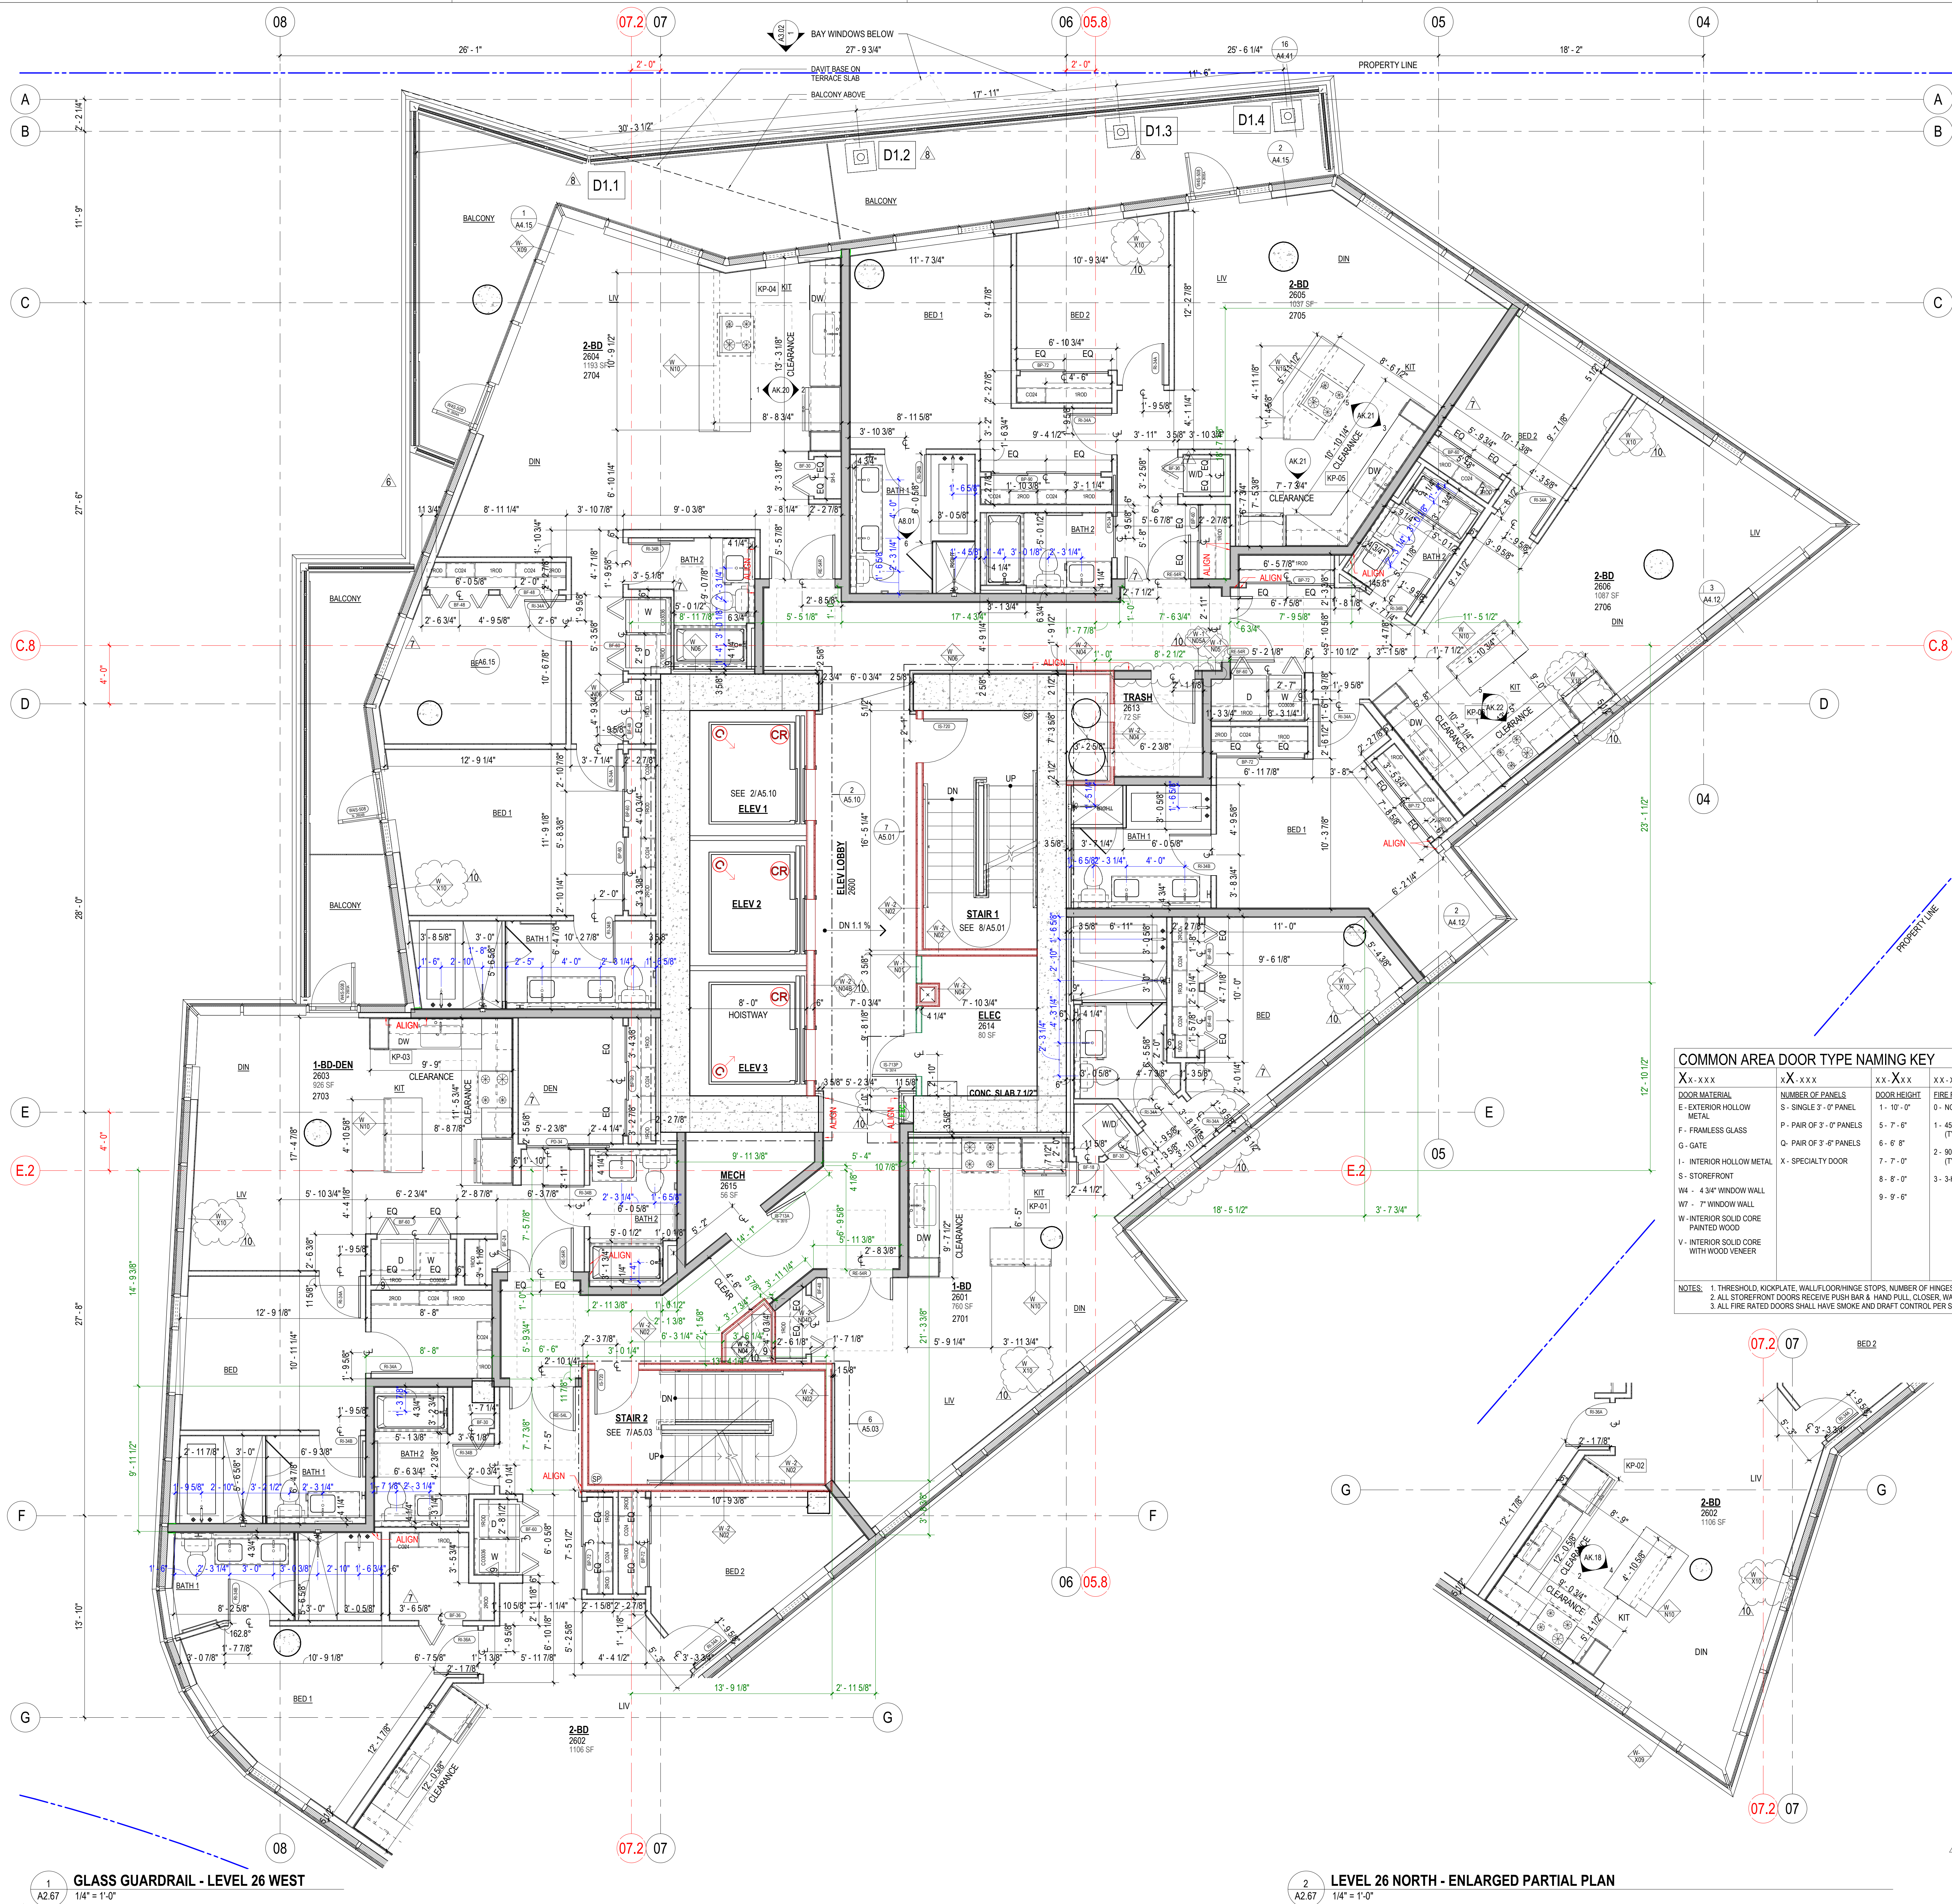

DAVIT GENERAL NOTES:

1. DAVIT D-1: LEVEL 26 BALCONY SLAB-MOUNTED DAVITS; SEE DETAIL 16/A4.1.
2. DAVIT D-2: ROOF LEVEL CORBEL MOUNTED DAVITS; SEE DETAIL 20/A4.1.
3. DAVIT D-3: LEVEL 18 SLAB-MOUNTED DAVITS AT LANDSCAPE; SEE DETAIL 12/A4.1.
4. DAVIT D-3: LEVEL 18 SLAB-MOUNTED DAVITS AT MEMBRANE ROOF; SEE DETAIL 8/A4.1.

DAVIT LEGEND



D-1

D-2

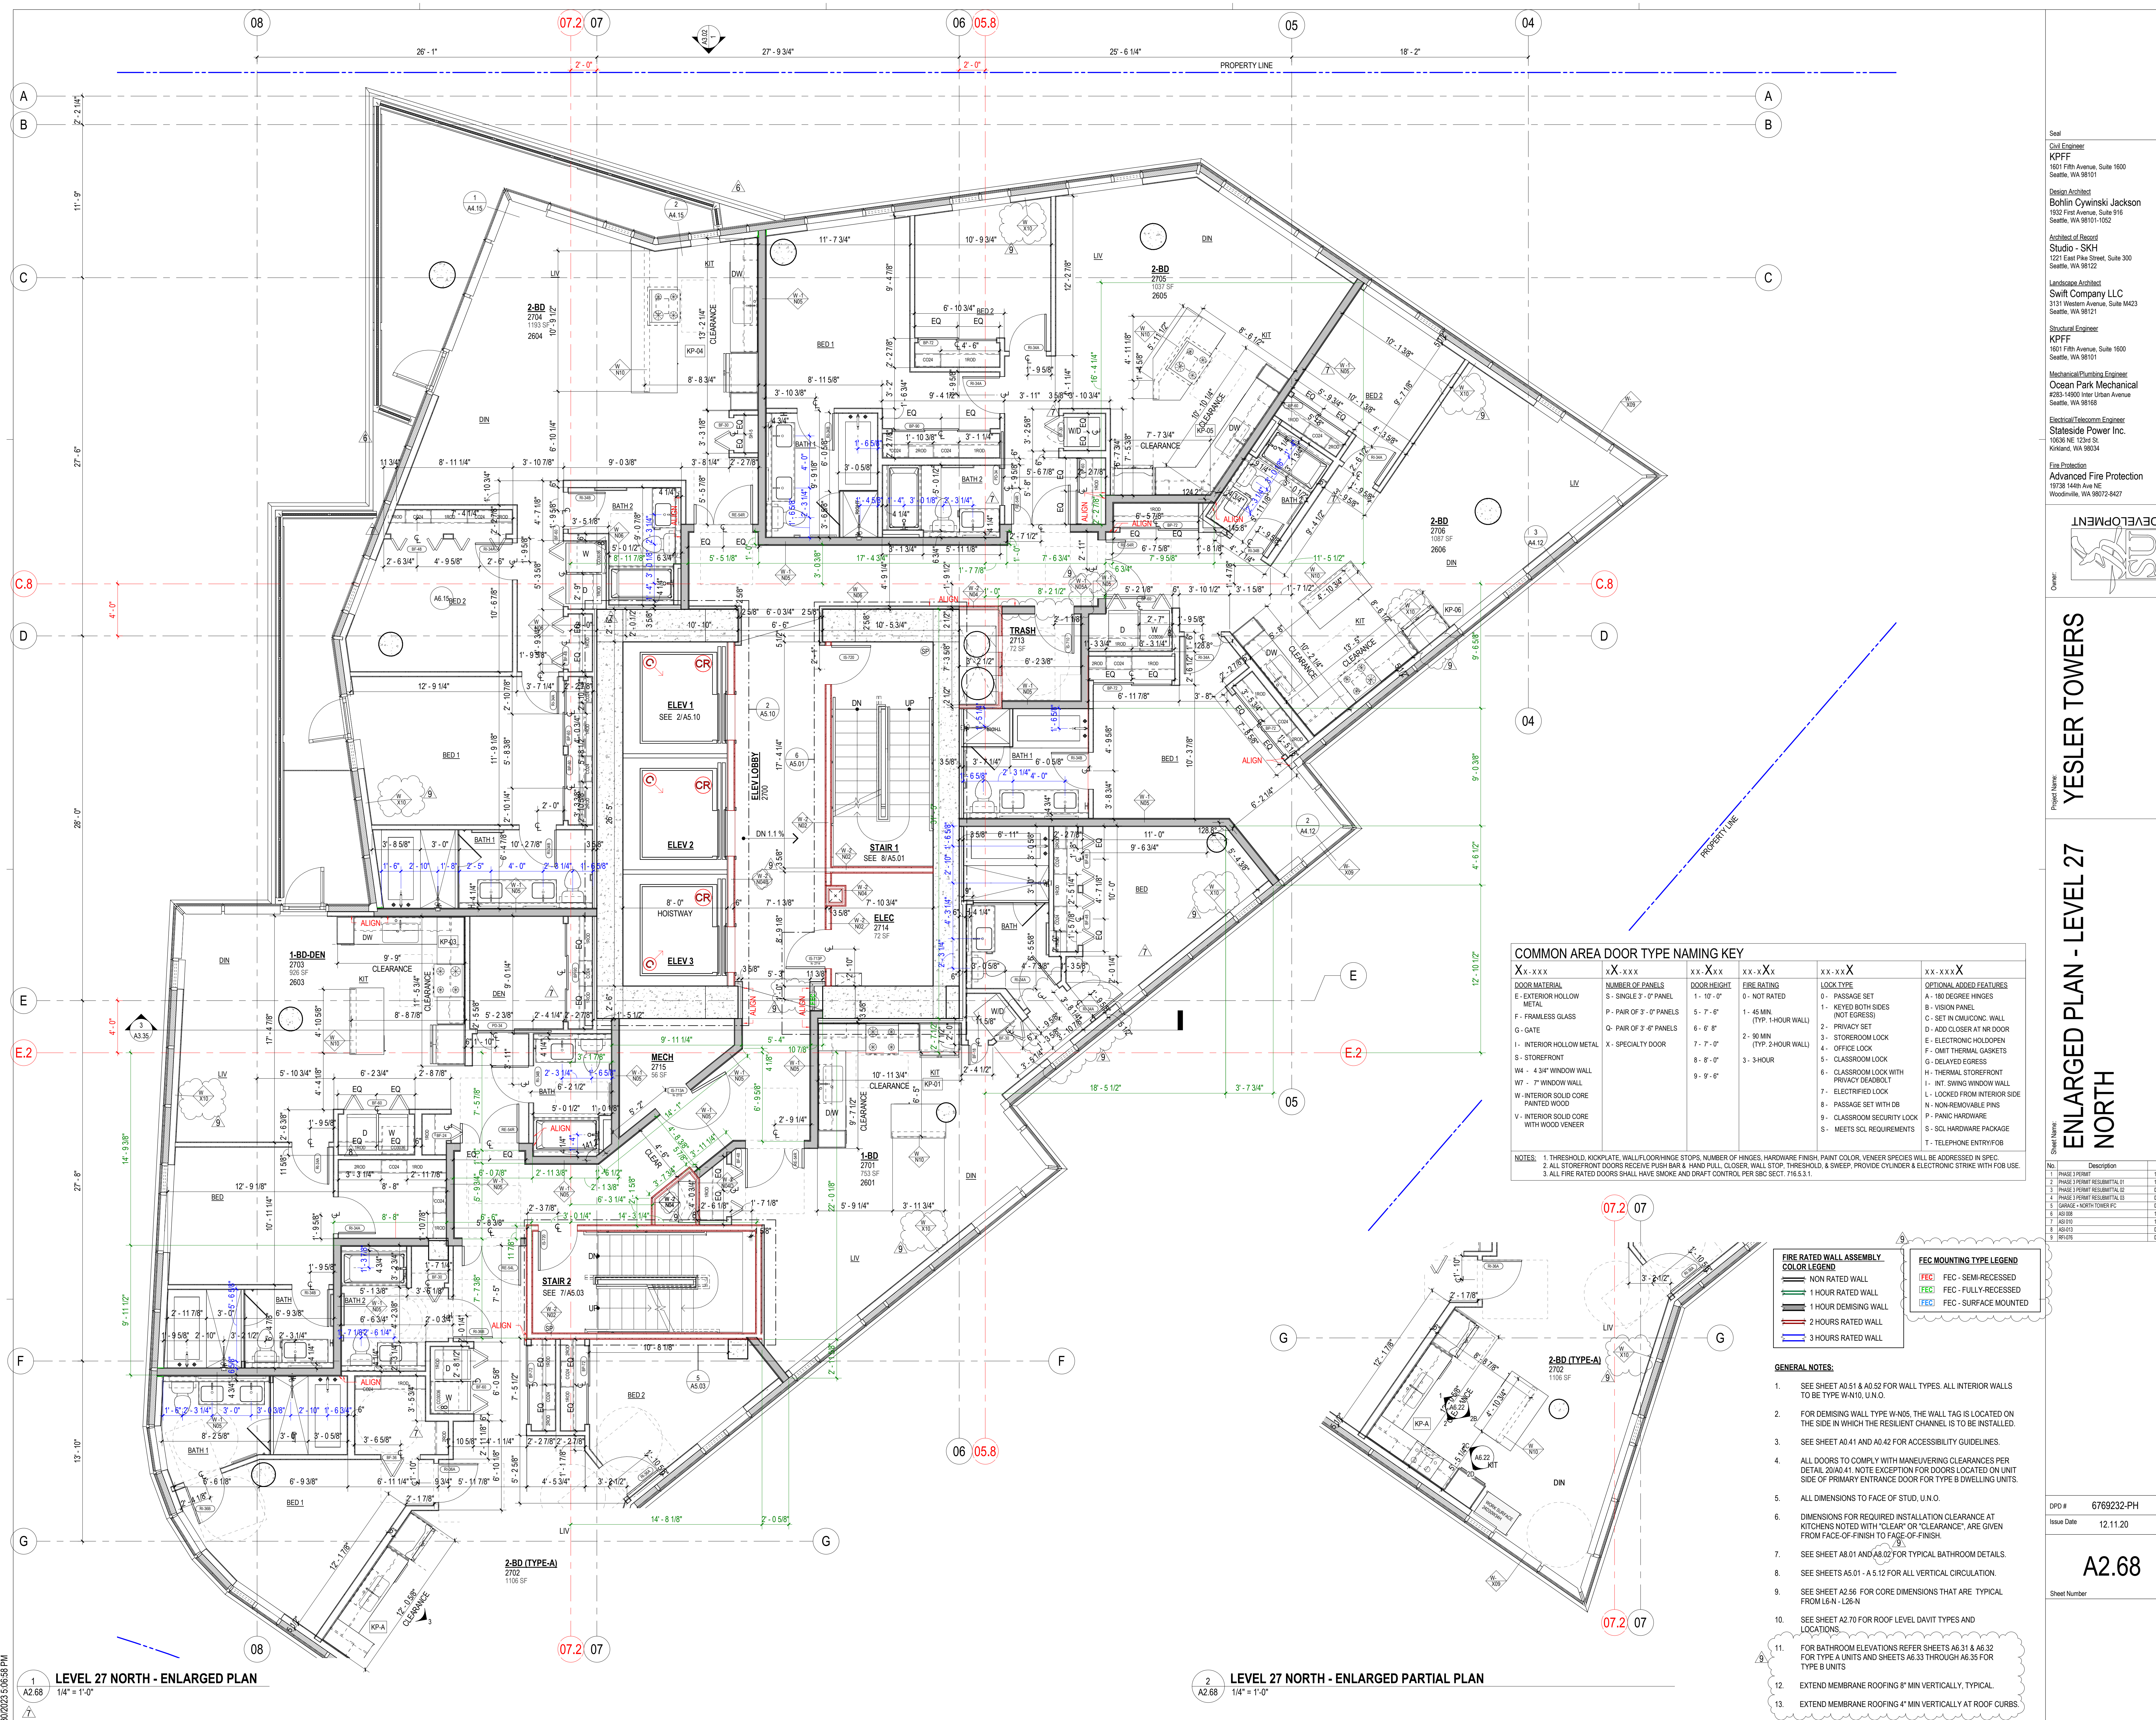

COMMON AREA DOOR TYPE NAMING KEY				
XX-XXX	XX-XXX	XX-XXX	XX-XXX	XX-XXX
DOOR MATERIAL	NUMBER OF PANELS	DOOR HEIGHT	FIRE RATING	LOCK TYPE
E- EXTERIOR HOLLOW METAL	S- SINGLE 3'-0" PANEL	1'-10'-0"	0- NOT RATED	1- PASSAGE SET
F- FRAMLESS GLASS	P- PAIR OF 3'-0" PANELS	5'-7'-6"	1- 45 MIN. (TYP. 1-HOUR WALL)	1- KEYED BOTH SIDES (NOT EGRESS)
G- GATE	Q- PAIR OF 3'-6" PANELS	6'-8'-6"	2- 90 MIN. (TYP. 2-HOUR WALL)	2- PRIVACY SET
I- INTERIOR HOLLOW METAL	X- SPECIALTY DOOR	8'-8'-0"	3- 3-HOUR	3- STOREFRONT LOCK
S- STOREFRONT		8'-8'-0"		4- OFFICE LOCK
W4- 4 3/4" WINDOW WALL		9'-9'-6"		5- CLASSROOM LOCK
W7- 7" WINDOW WALL				6- CLASSROOM LOCK WITH PRIVACY DEADBOLT
W- INTERIOR SOLID CORE PAINTED WOOD				7- ELECTRIFIED LOCK
V- INTERIOR SOLID CORE WITH WOOD VENEER				8- PASSAGE SET WITH DB
				9- CLASSROOM SECURITY LOCK
				S- MEETS SCL REQUIREMENTS
				T- TELEPHONE ENTRYFOB

NOTES:
1. THRESHOLD, KICKPLATE, WALL/FLOORING FINISH, PAINT COLOR, VENEER SPECIES WILL BE ADDRESSED IN SPEC.
2. ALL STOREFRONT DOORS RECEIVE PUSH BAR & HAND PULL CLOSER, WALL STOP, THRESHOLD & SWEEP. PROVIDE CYLINDER & ELECTRONIC STRIKE WITH FOB USE.
3. ALL FIRE RATED DOORS SHALL HAVE SMOKE AND DRAFT CONTROL PER SEC. BCTC 716.5.3.1.

FIRE RATED WALL ASSEMBLY COLOR LEGEND	
NON RATED WALL	1 HOUR RATED WALL
1 HOUR RATED WALL	2 HOURS RATED WALL
2 HOURS RATED WALL	3 HOURS RATED WALL

FEC MOUNTING TYPE LEGEND	
FEC - NON-RECESSED	FEC - FULLY-RECESSED
FEC - SURFACE MOUNTED	

- GENERAL NOTES:
- SEE SHEET A0.51 & A0.52 FOR WALL TYPES. ALL INTERIOR WALLS TO BE TYPE W-N10, U.N.O.
 - FOR DEMISING WALL TYPE W-N05, THE WALL TAG IS LOCATED ON THE SIDE IN WHICH THE RESILIENT CHANNEL IS TO BE INSTALLED.
 - SEE SHEET A0.41 AND A0.42 FOR ACCESSIBILITY GUIDELINES.
 - ALL DOORS TO COMPLY WITH MANEUVERING CLEARANCES PER DETAIL 20A0.41. NOTE EXCEPTION FOR DOORS LOCATED ON UNIT SIDE OF PRIMARY ENTRANCE DOOR FOR TYPE B DWELLING UNITS.
 - ALL DIMENSIONS TO FACE OF STUD, U.N.O.
 - DIMENSIONS FOR REQUIRED INSTALLATION CLEARANCE AT KITCHENS NOTED WITH "CLEAR" OR "CLEARANCE", ARE GIVEN FROM FACE-OF-FINISH.
 - SEE SHEET A8.01 - A8.02 FOR TYPICAL BATHROOM DETAILS.
 - SEE SHEETS A5.01 - A5.12 FOR ALL VERTICAL CIRCULAR.
 - SEE SHEET A2.56 FOR CORE DIMENSIONS THAT ARE TYPICAL FROM L6-N - L26-N
 - SEE SHEET A2.70 FOR ROOF LEVEL DAVIT TYPES AND LOCATIONS.
 - FOR BATHROOM ELEVATIONS REFER SHEETS A6.31 & A6.32 FOR TYPE A UNITS AND SHEETS A6.33 THROUGH A6.35 FOR TYPE B UNITS
 - EXTEND MEMBRANE ROOFING 8" MIN VERTICALLY, TYPICAL.
 - EXTEND MEMBRANE ROOFING 4" MIN VERTICALLY AT ROOF CURBS.

Seal

Civil Engineer

KPFF

1601 Fifth Avenue, Suite 1600

Seattle, WA 98101

Design Architect

Bohlin Cywinski Jackson

1932 First Avenue, Suite 916

Seattle, WA 98101-1052

Architect of Record

Studio - SKH

1221 East Pike Street, Suite 300

Seattle, WA 98122

Landscape Architect

Swift Company LLC

3131 Western Avenue, Suite M423

Seattle, WA 98121

Structural Engineer

KPFF

1601 Fifth Avenue, Suite 1600

Seattle, WA 98101

Mechanical/Plumbing Engineer

Ocean Park Mechanical

#283-14000 Inter Urban Avenue

Seattle, WA 98168

Electrical/Telecommunications Engineer

Stateside Power Inc.

10325 NE 123rd St.

Kirkland, WA 98034

Fire Protection

Advanced Fire Protection

19738 144th Ave NE

Woodinville, WA 98072-8427

Owner:

YESLER TOWERS

Project Name:

YESLER TOWERS

Sheet Name:

ENLARGED PLAN - LEVEL 27 NORTH

No.	Description	Date
1	PHASE 3 PERMIT	12.11.20
2	PHASE 3 PERMIT RESUBMITAL 01	11.02.21
3	PHASE 3 PERMIT RESUBMITAL 02	03.23.22
4	PHASE 3 PERMIT RESUBMITAL 03	08.10.22
5	ISSUING - MONTHLY TOWERING	02.12.22
6	A0.008	11.17.22
7	A0.010	12.01.22
8	A0.013	09.19.23
9	00.015	09.23.23

DPD #

6769232-PH

Issue Date

12.11.20

A2.68

Sheet Number

SDCI Approval Stamp

7/20/2022 4:05:52 AM



Seal
Civil Engineer
KPFF
1601 Fifth Avenue, Suite 1600
Seattle, WA 98101
Design Architect
Bohlin Cywinski Jackson
1932 First Avenue, Suite 916
Seattle, WA 98101-1052
Architect of Record
Studio - SKH
1221 East Pike Street, Suite 300
Seattle, WA 98122
Landscape Architect
Swift Company LLC
3131 Western Avenue, Suite M423
Seattle, WA 98121
Structural Engineer
KPFF
1601 Fifth Avenue, Suite 1600
Seattle, WA 98101
Mechanical/Plumbing Engineer
Ocean Park Mechanical
#283-14000 Inter Urban Avenue
Seattle, WA 98108
Electrical/Telecommunications Engineer
Stateside Power Inc.
Kirkland, WA 98034
Fire Protection
Advanced Fire Protection
19738 144th Ave NE
Woodinville, WA 98072-8427



Owner:
YESLER TOWERS
GARAGE +
NORTH TOWER IFC

Project Name:
YESLER TOWERS

Sheet Name:
**OVERALL BUILDING
ELEVATION - EAST**


No.	Description	Date
1	PHASE 3 PERMIT	12.11.20
2	NORTH TOWER BG IFC	05.21.21
3	NORTH TOWER BG IFC	08.19.21
4	PHASE 3 PERMIT RESUBMITAL 01	11.02.21
5	PHASE 3 PERMIT RESUBMITAL 02	03.22.22
6	PHASE 3 PERMIT RESUBMITAL 03	08.19.22
7	GARAGE - NORTH TOWER IFC	07.21.22

DPD # 6769232-PH
Issue Date 12.11.20

A3.01

Sheet Number

SDCI Approval Stamp

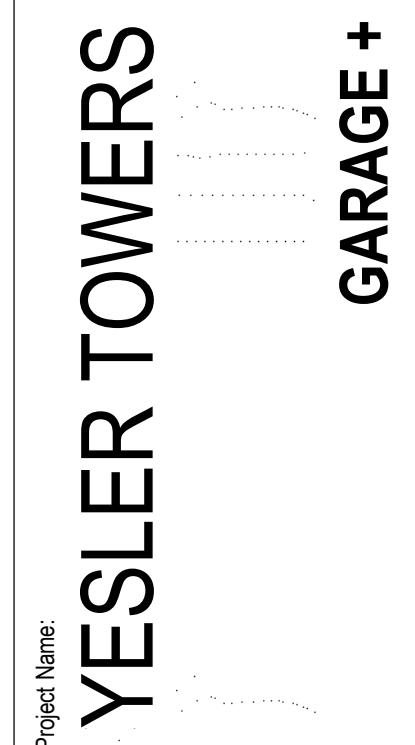

Test Name: **OVERALL BUILDING ELEVATION - WEST**

No.	Description	Date
1	PHASE 3 PERMIT	12.11.20
2	NORTH TOWER BG 90% IFC	06.27.21
3	NORTH TOWER BG IFC	08.10.21
4	ASI 001	10.29.21
5	PHASE 3 PERMIT RESUBMITTAL 01	11.02.21
6	ASI 002	02.11.22
7	PHASE 3 PERMIT RESUBMITTAL 02	03.23.22
8	PHASE 3 PERMIT RESUBMITTAL 03	06.15.22
9	GARAGE + NORTH TOWER IFC	07.21.22

DPD #	6769232-PH
Issue Date	12.11.20


A3.02

Sheet Number .


SDCI Approval Stamp




7/22/2022 4:06:43 AM

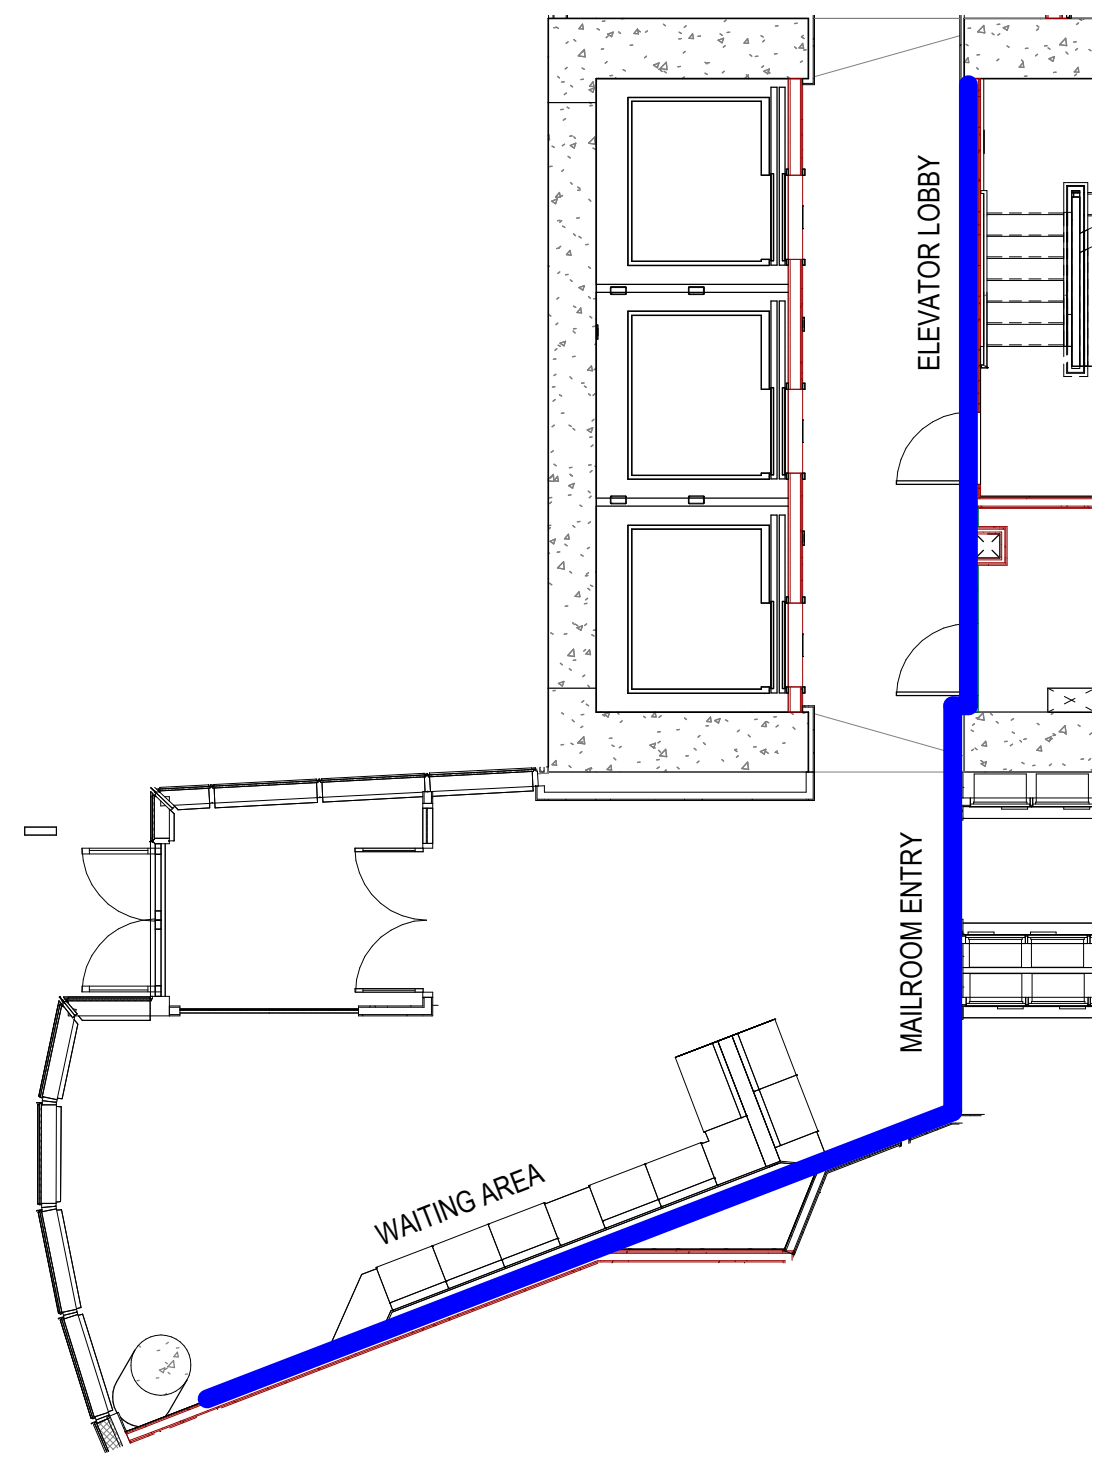


2
A6.03
LEVEL 1 KEY PLAN IMAGE WALLS
1/8" = 1'-0"

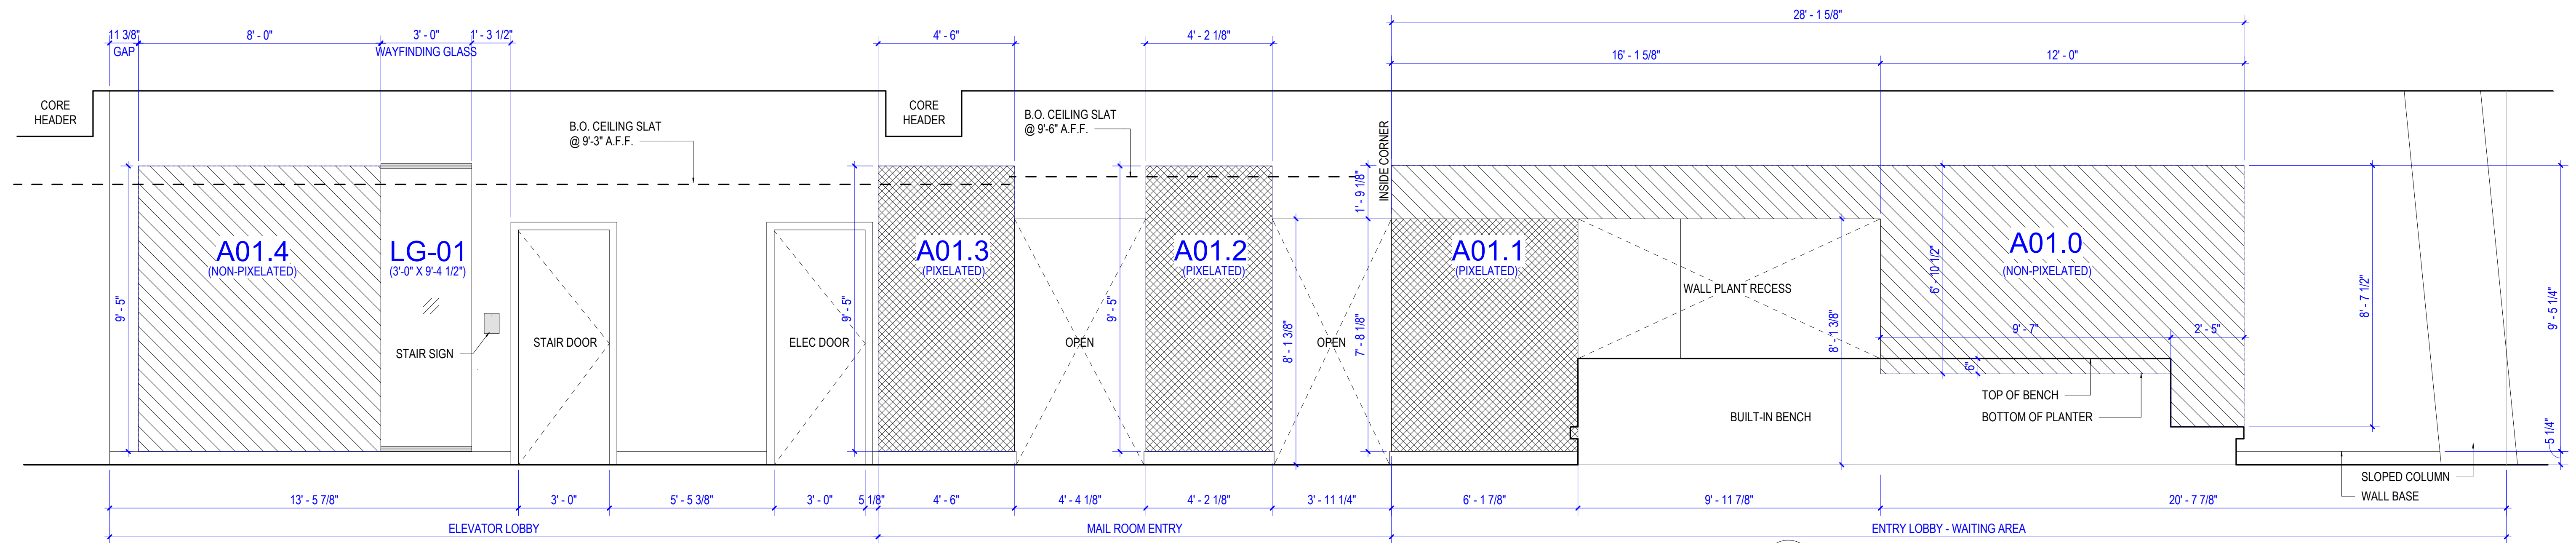


1
A6.03
LEVEL 1
3/8" = 1'-0"

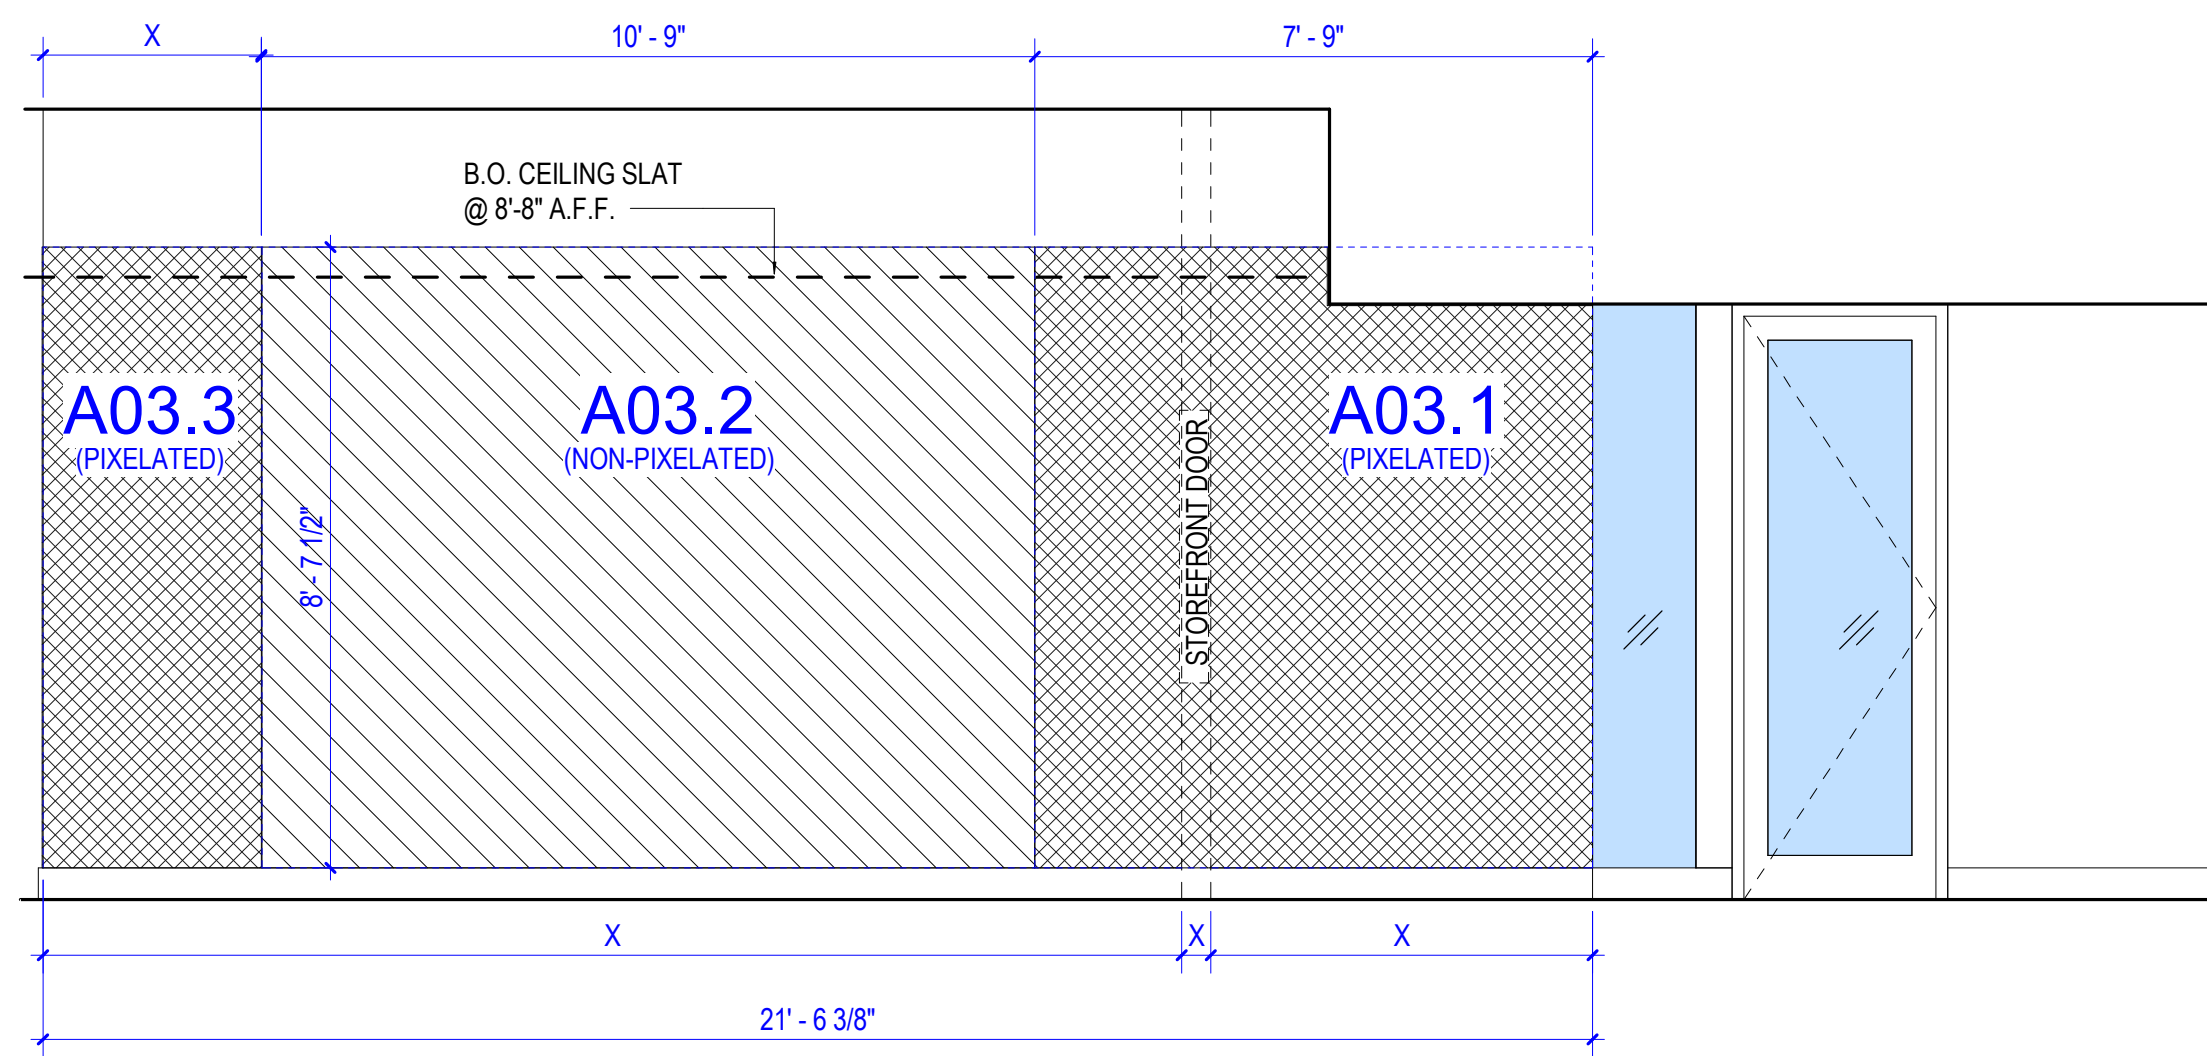


4
A6.03
LEVEL 3 - LOUNGE ENTRY
3/8" = 1'-0"

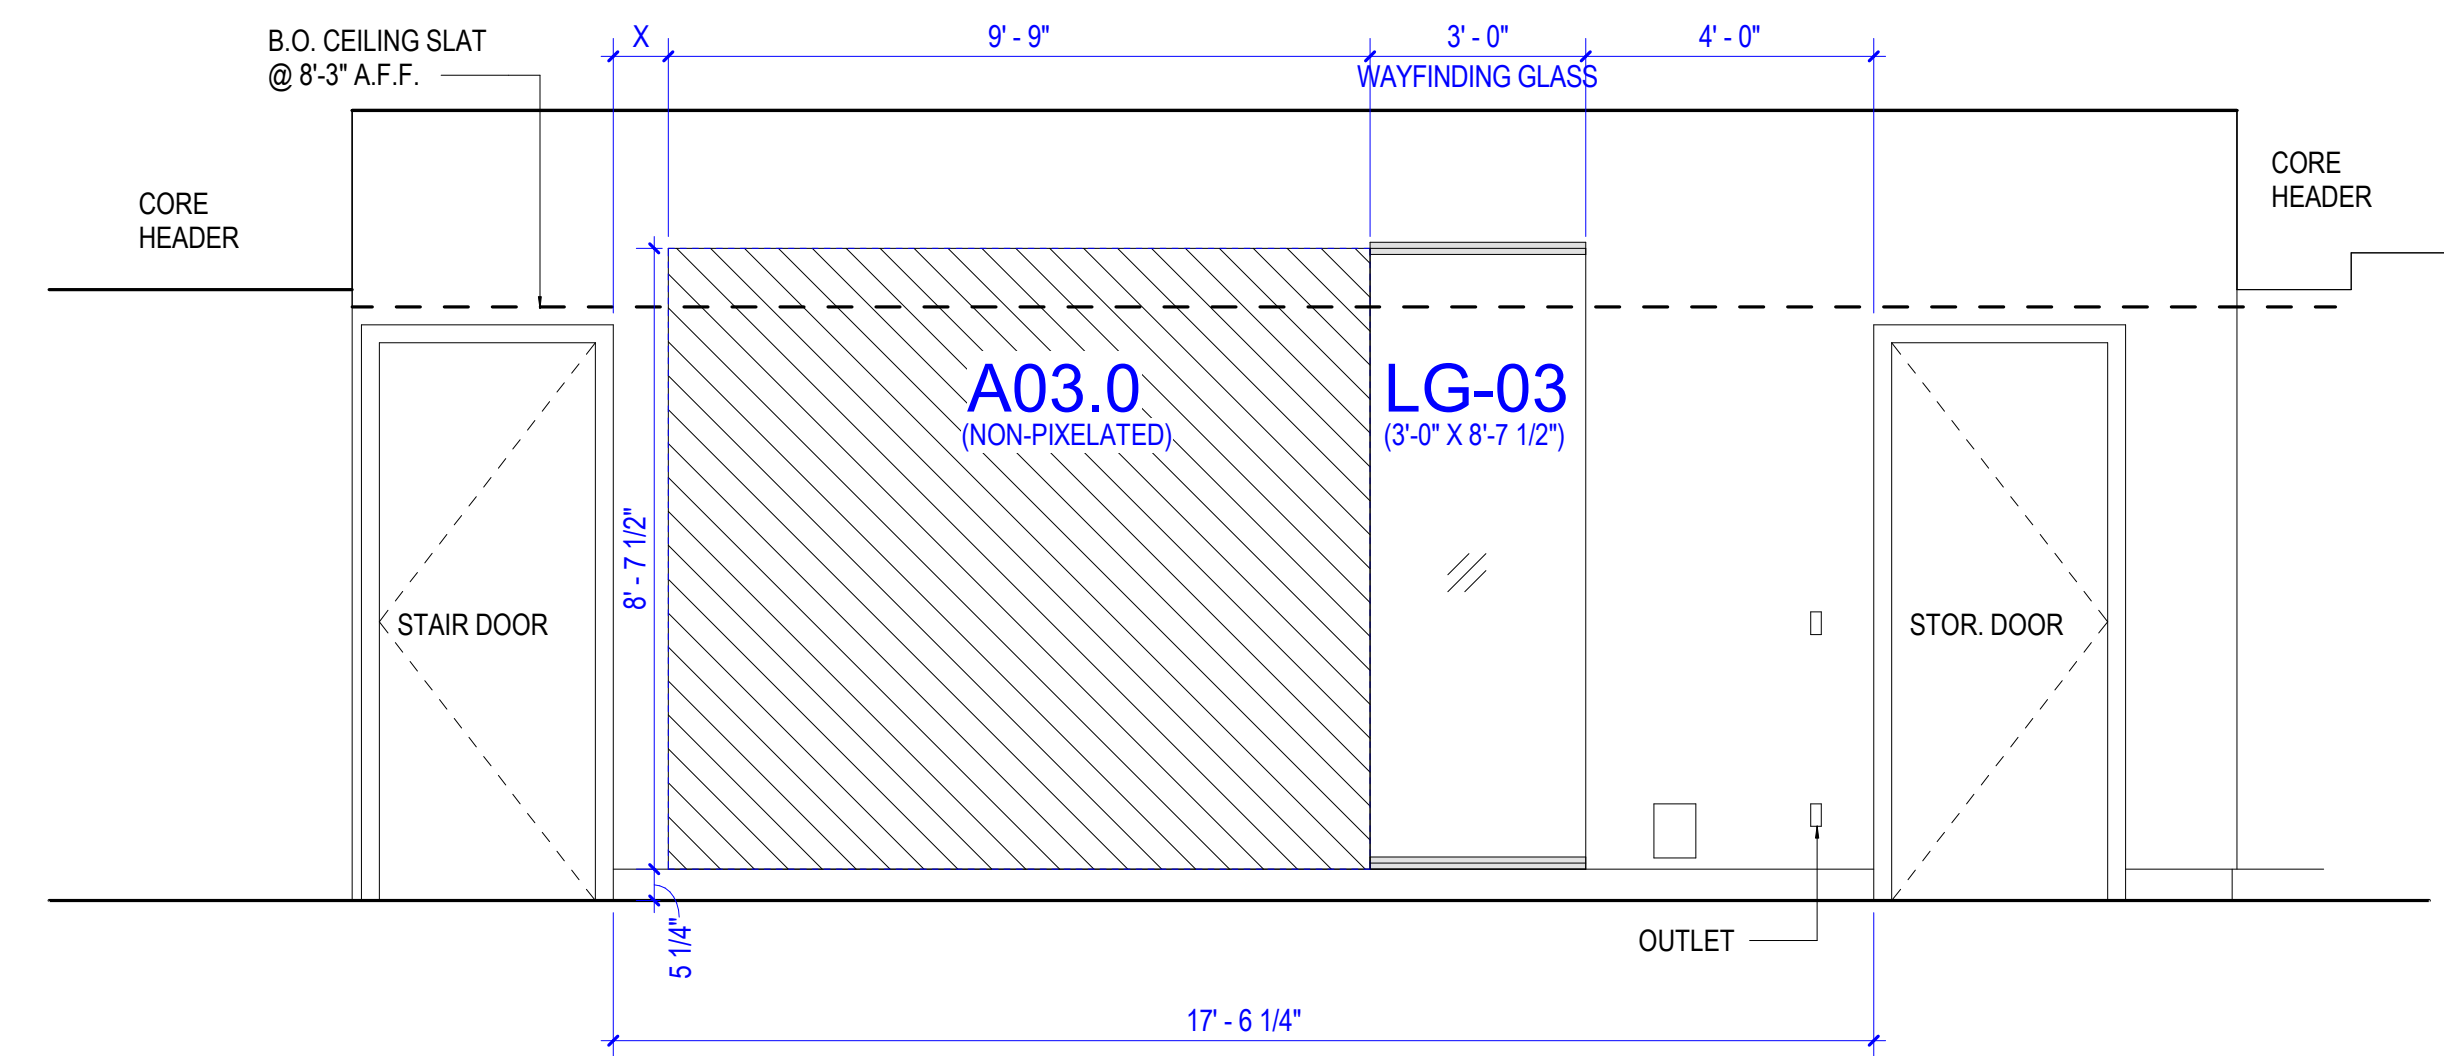


3
A6.03
LEVEL 3 - ELEVATOR LOBBY
3/8" = 1'-0"

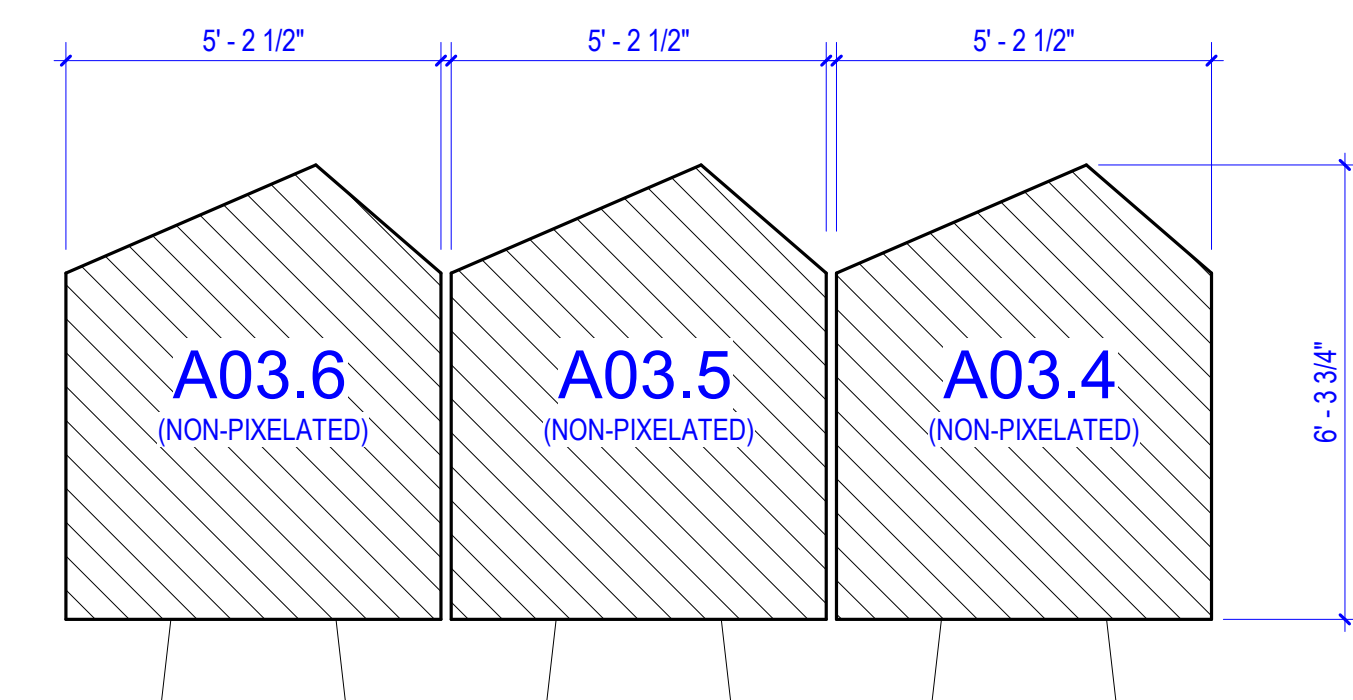


5
A6.03
LEVEL 3 - COWORKING BOOTHS
3/8" = 1'-0"

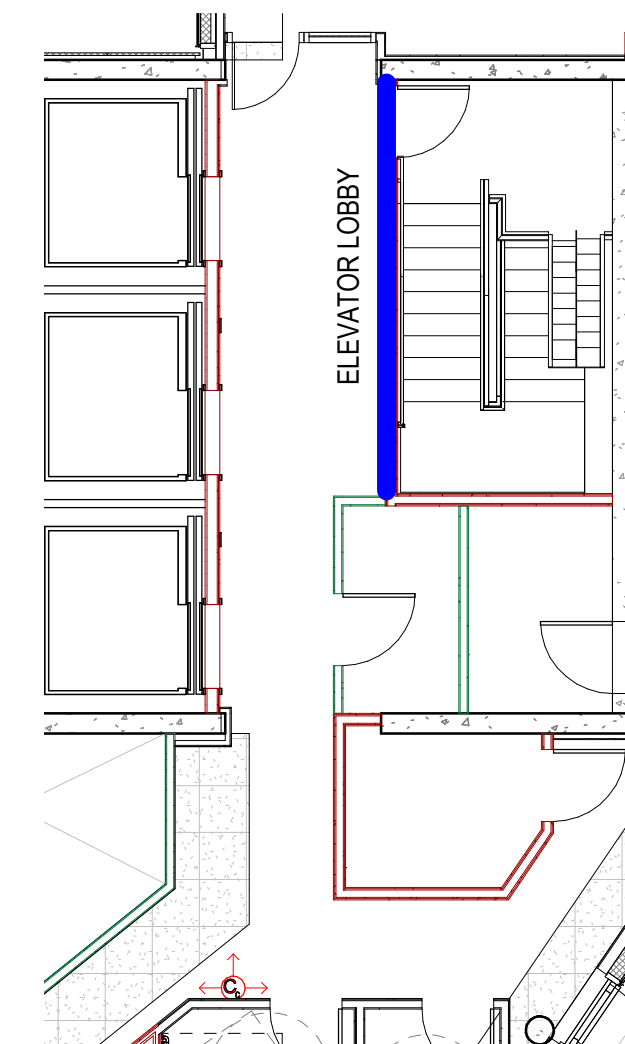

8
A6.03
ROOF - NORTH IMAGE WALL KEY PLAN
1/8" = 1'-0"

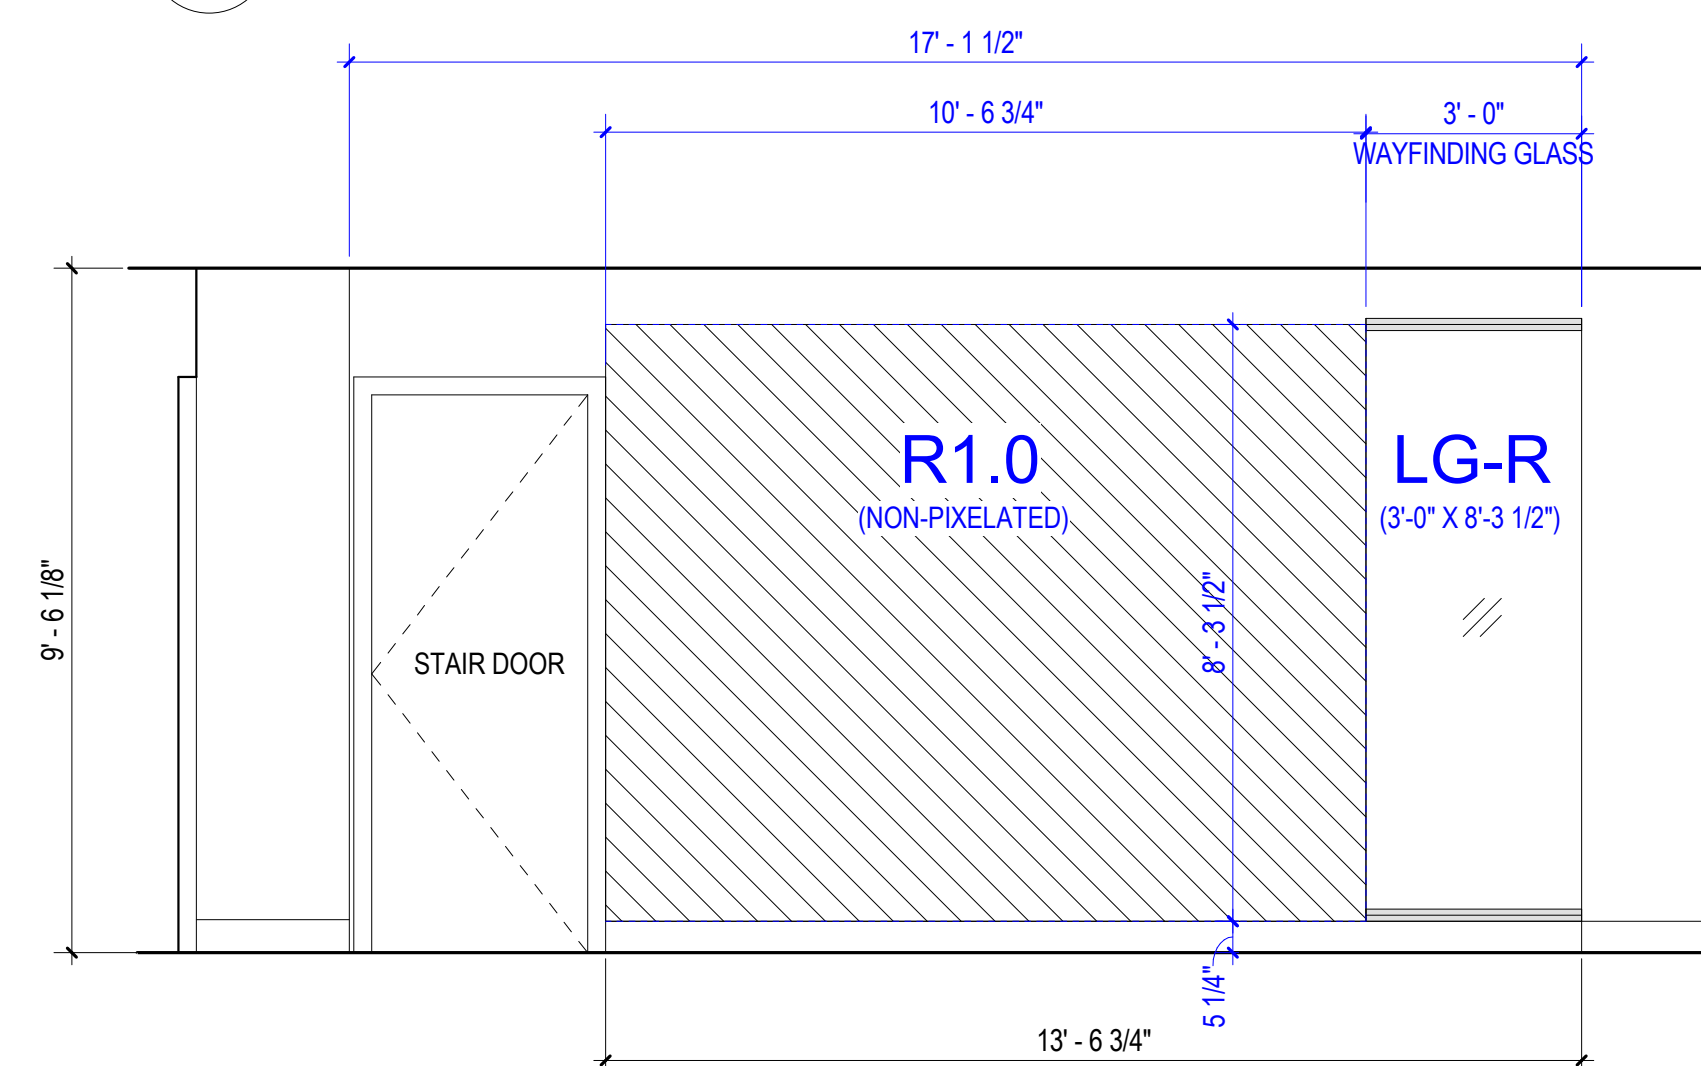

7
A6.03
ROOF - NORTH
3/8" = 1'-0"

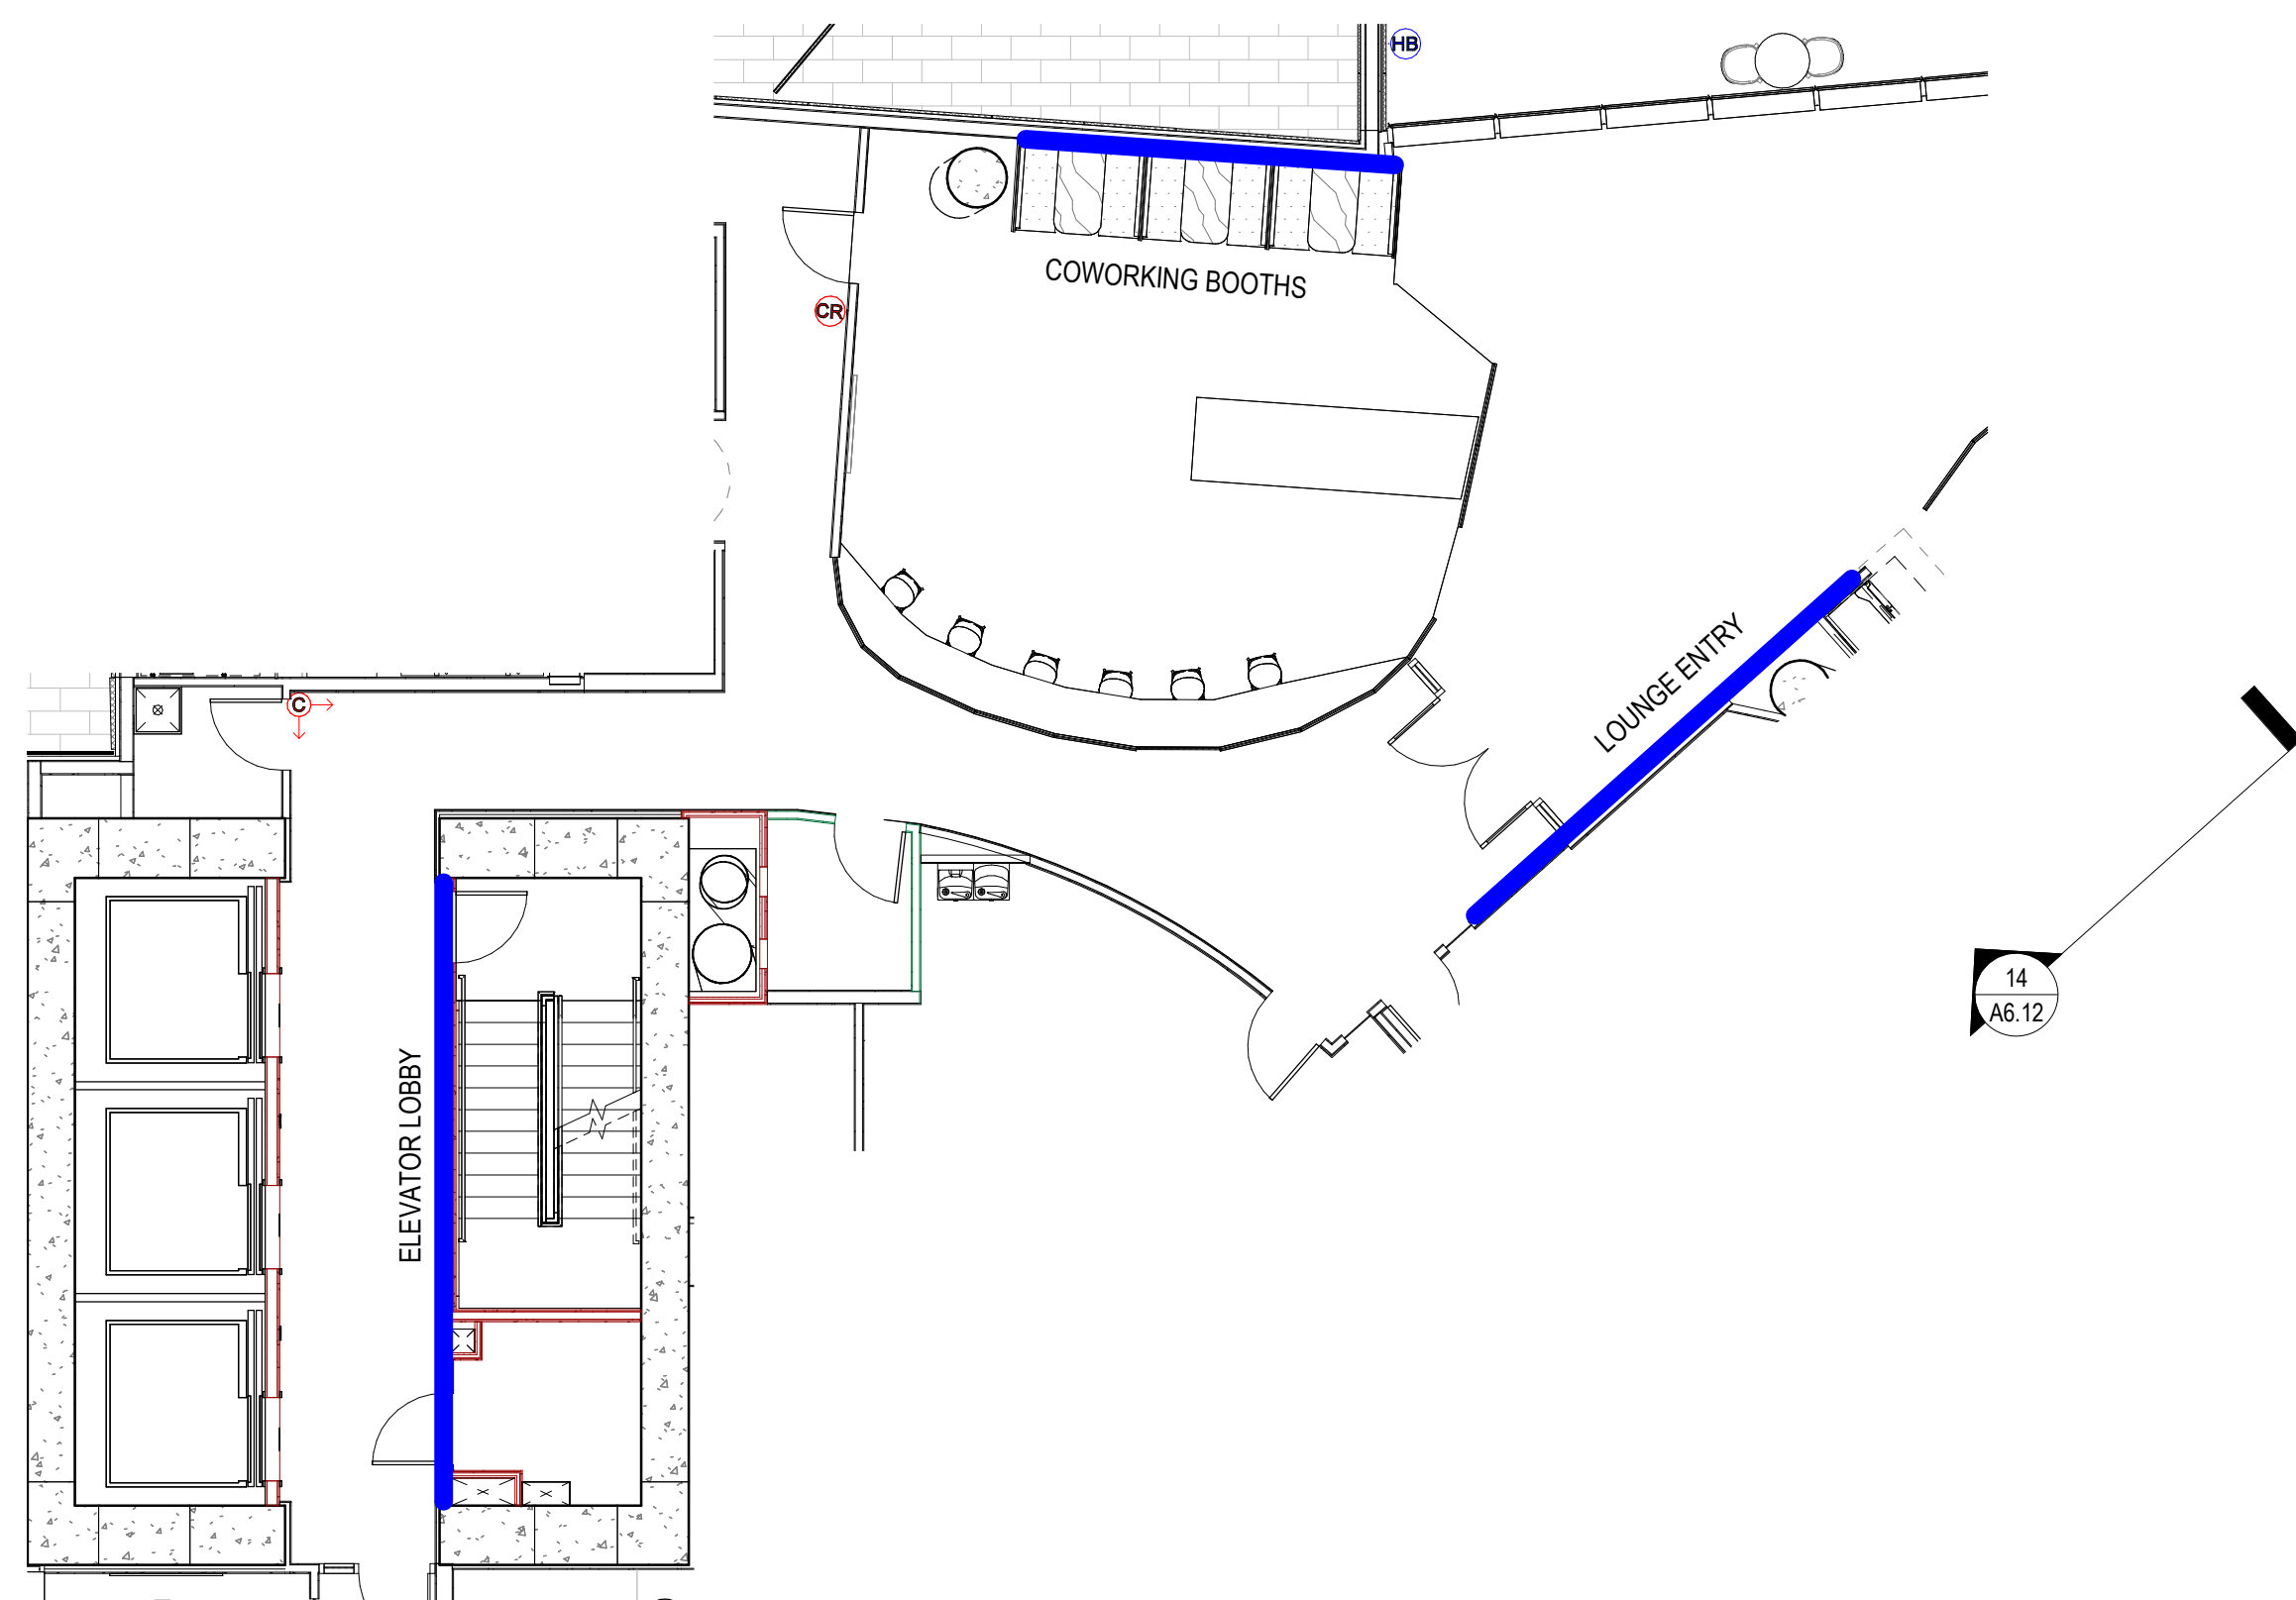

6
A6.03
LEVEL 3 - IMAGE WALL KEY PLAN
1/8" = 1'-0"

Seal
Civil Engineer
KPFF
1601 Fifth Avenue, Suite 1600
Seattle, WA 98101
Design Architect
Bohlin Cywinski Jackson
1932 First Avenue, Suite 916
Seattle, WA 98101-1052
Architect of Record
Studio - SKH
1221 East Pike Street, Suite 300
Seattle, WA 98122
Landscape Architect
Swift Company LLC
3131 Western Avenue, Suite M423
Seattle, WA 98121
Structural Engineer
KPFF
1601 Fifth Avenue, Suite 1600
Seattle, WA 98101
Mechanical/Plumbing Engineer
Ocean Park Mechanical
#283-14000 Inter Urban Avenue
Seattle, WA 98168
Electrical/Telecommunications Engineer
Stateside Power Inc.
10325 NE 123rd St.
Kirkland, WA 98034
Fire Protection
Advanced Fire Protection
19738 144th Ave NE
Woodinville, WA 98072-8427



Project Name:
YESLER TOWERS























Interior Elevations -
Common Area - Image
Walls


No.	Description	Date
1	A6.03	05.15.24

DPD # 6769232-PH
Issue Date 05.15.24


A6.03
Sheet Number

SDCI Approval Stamp

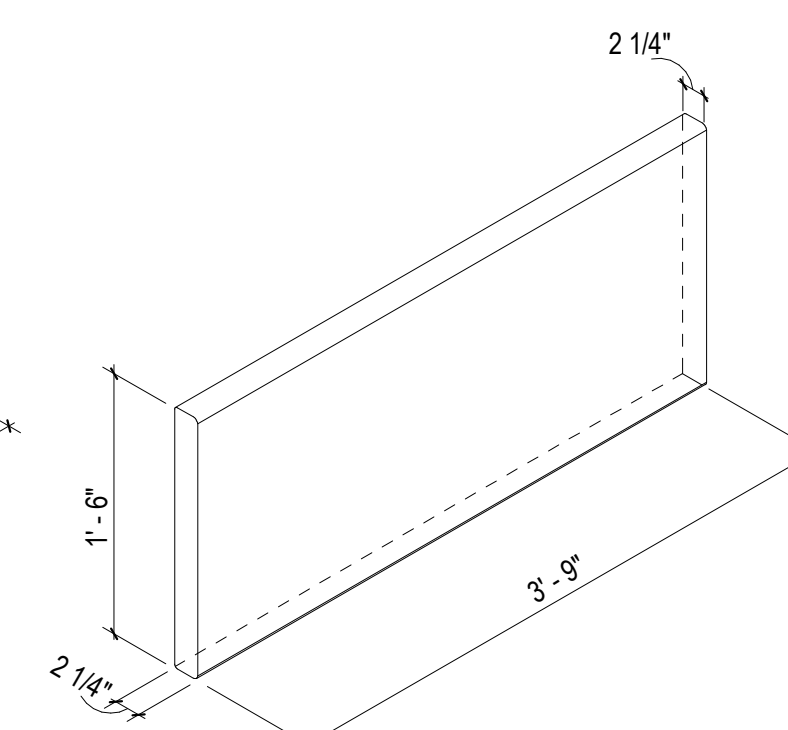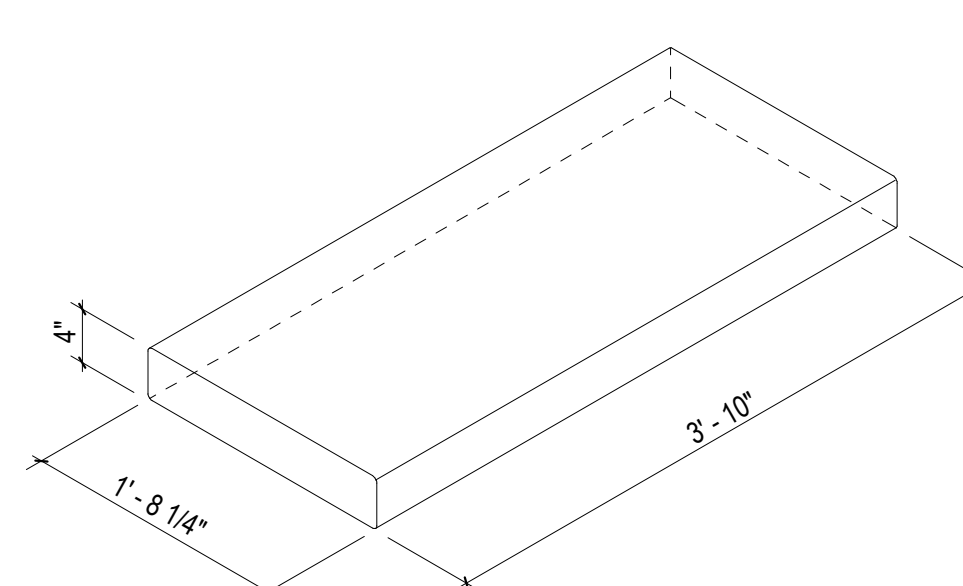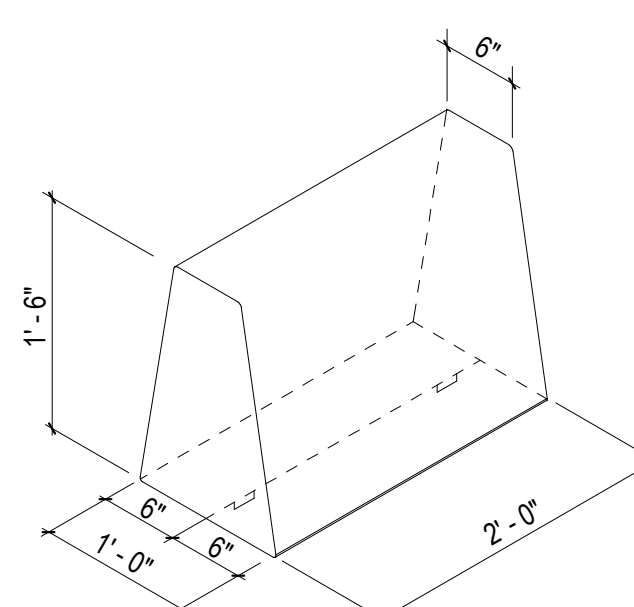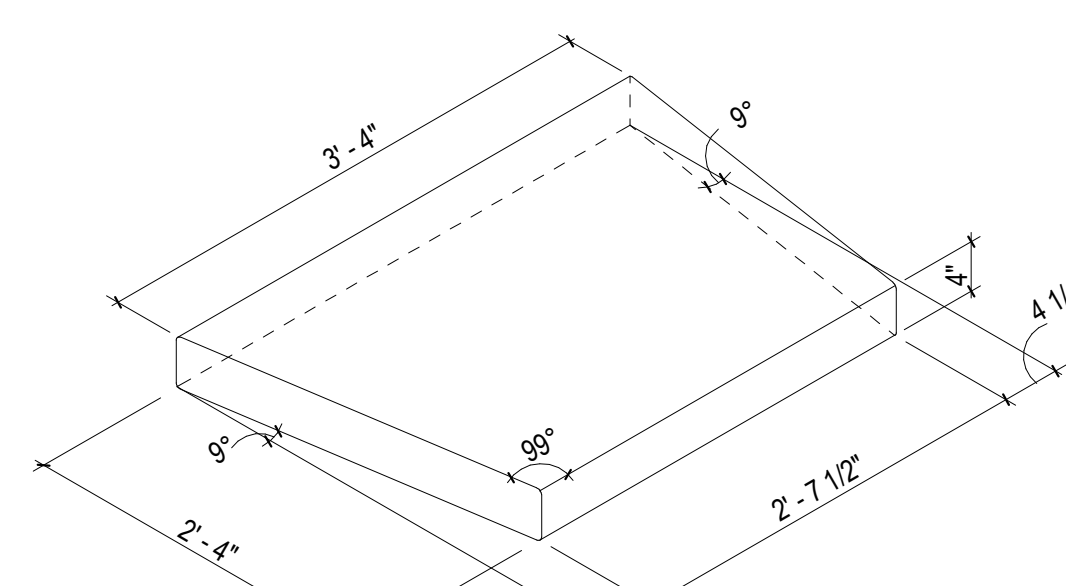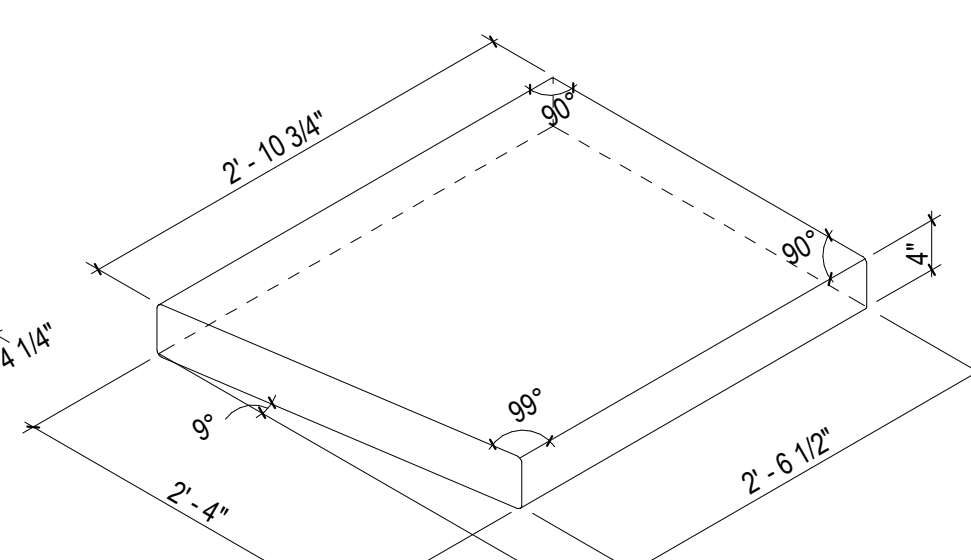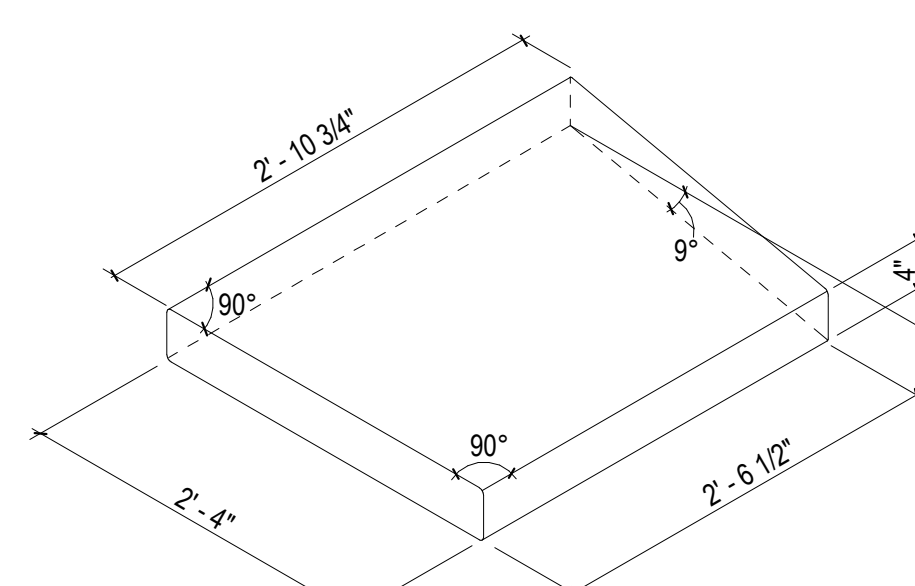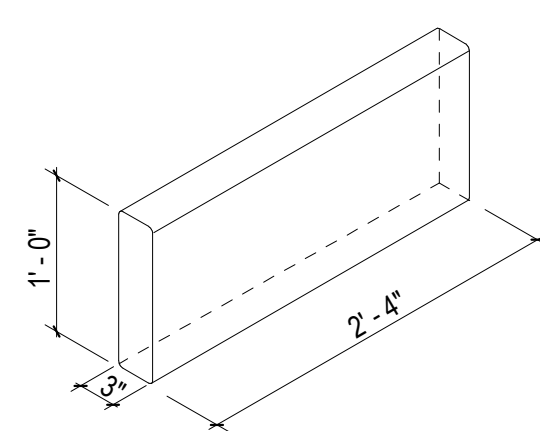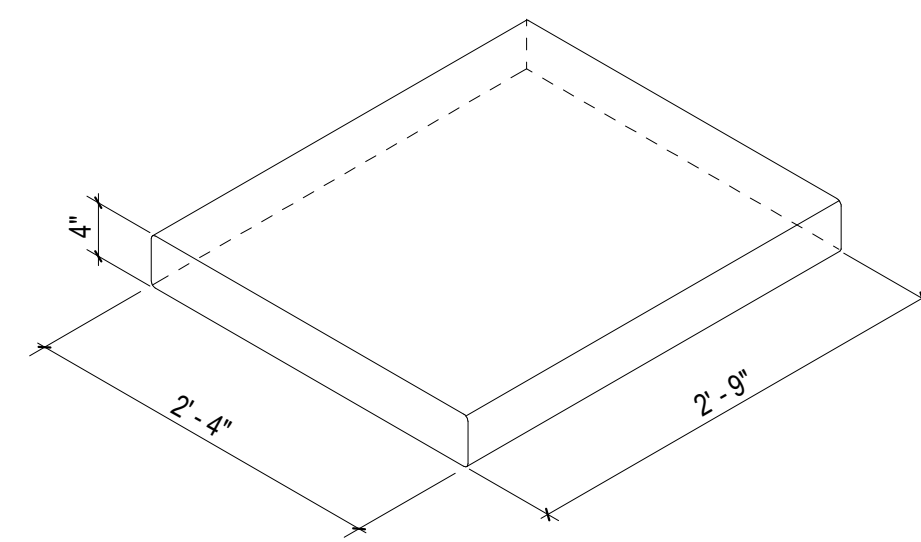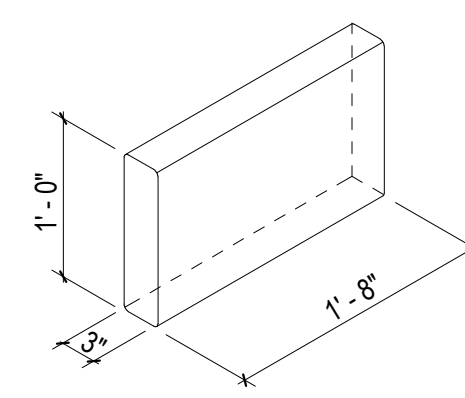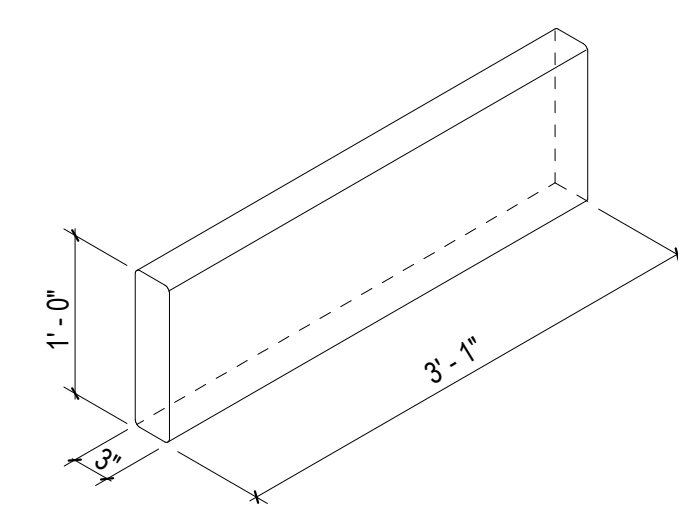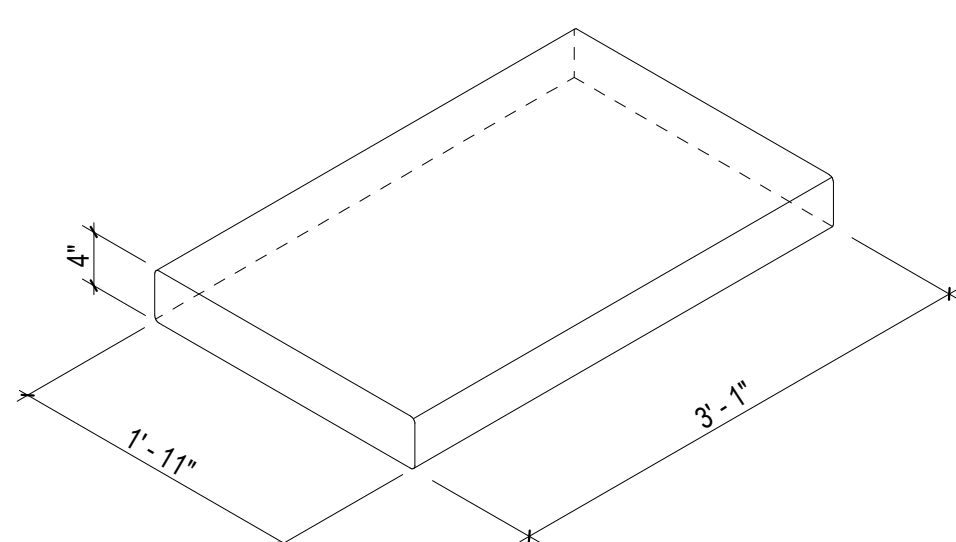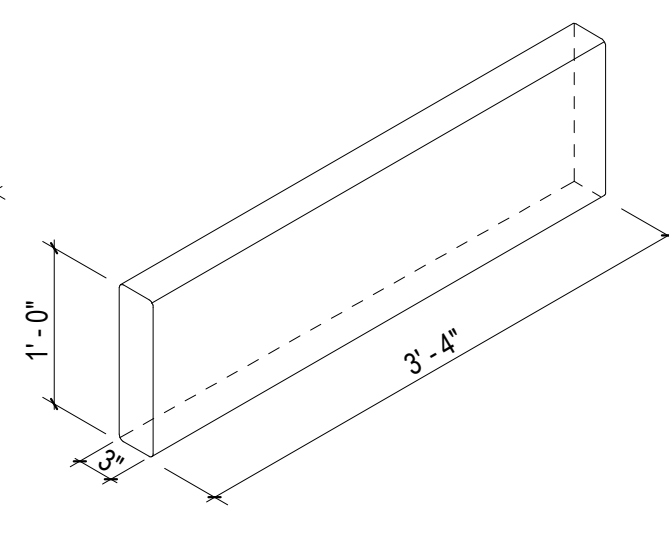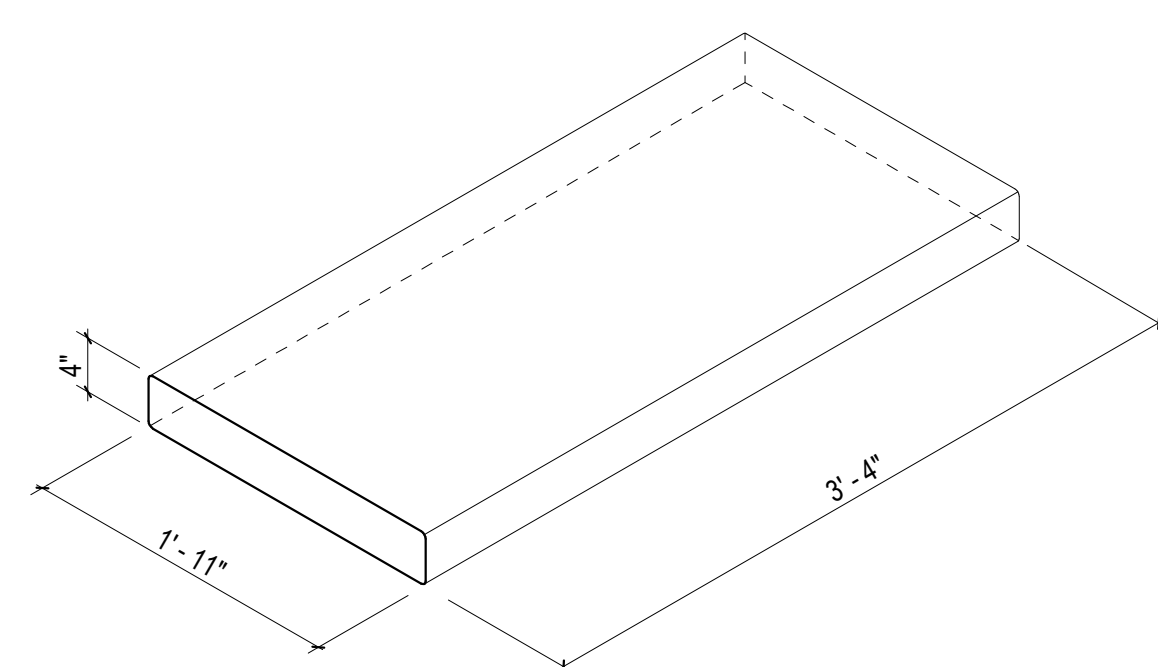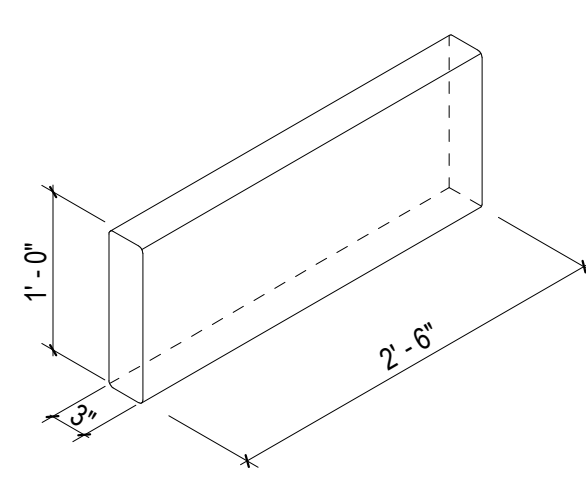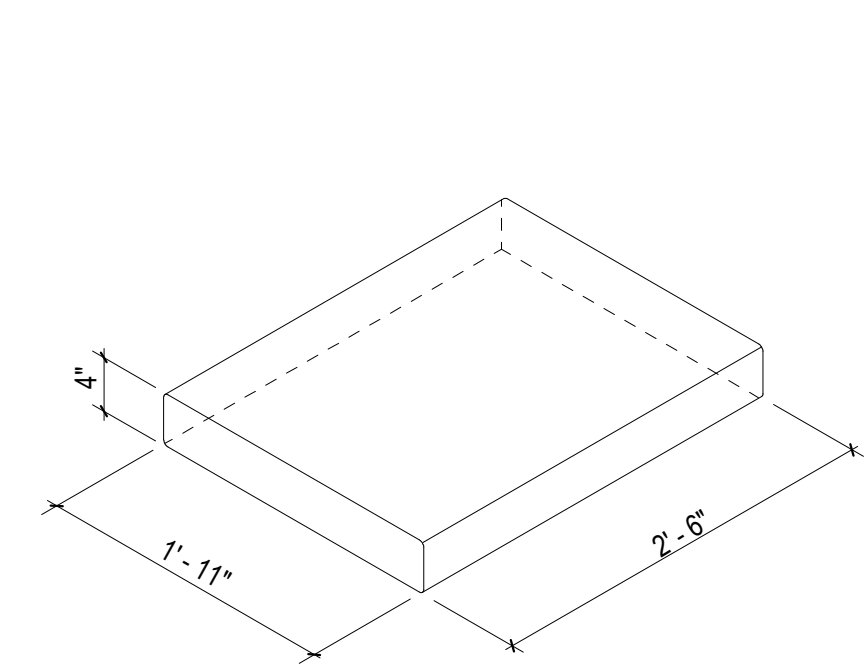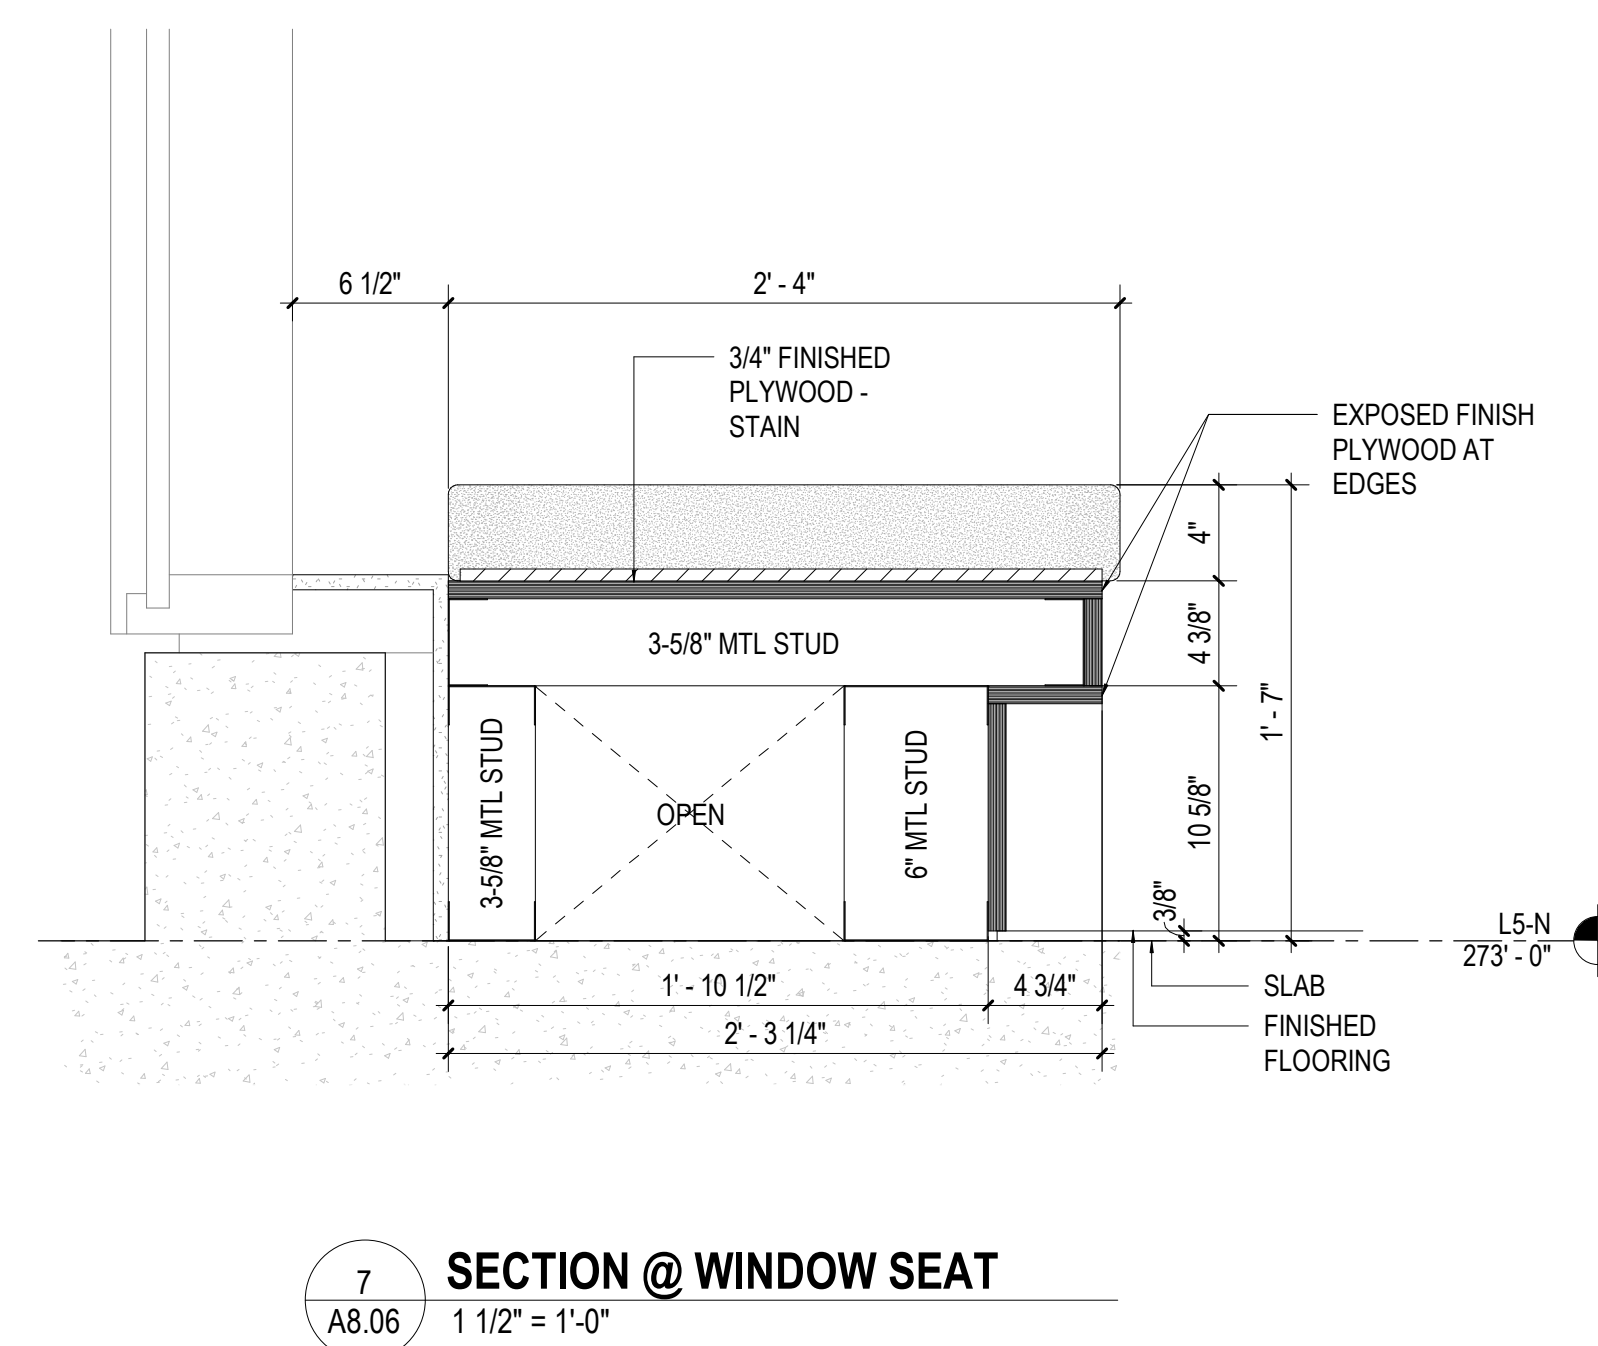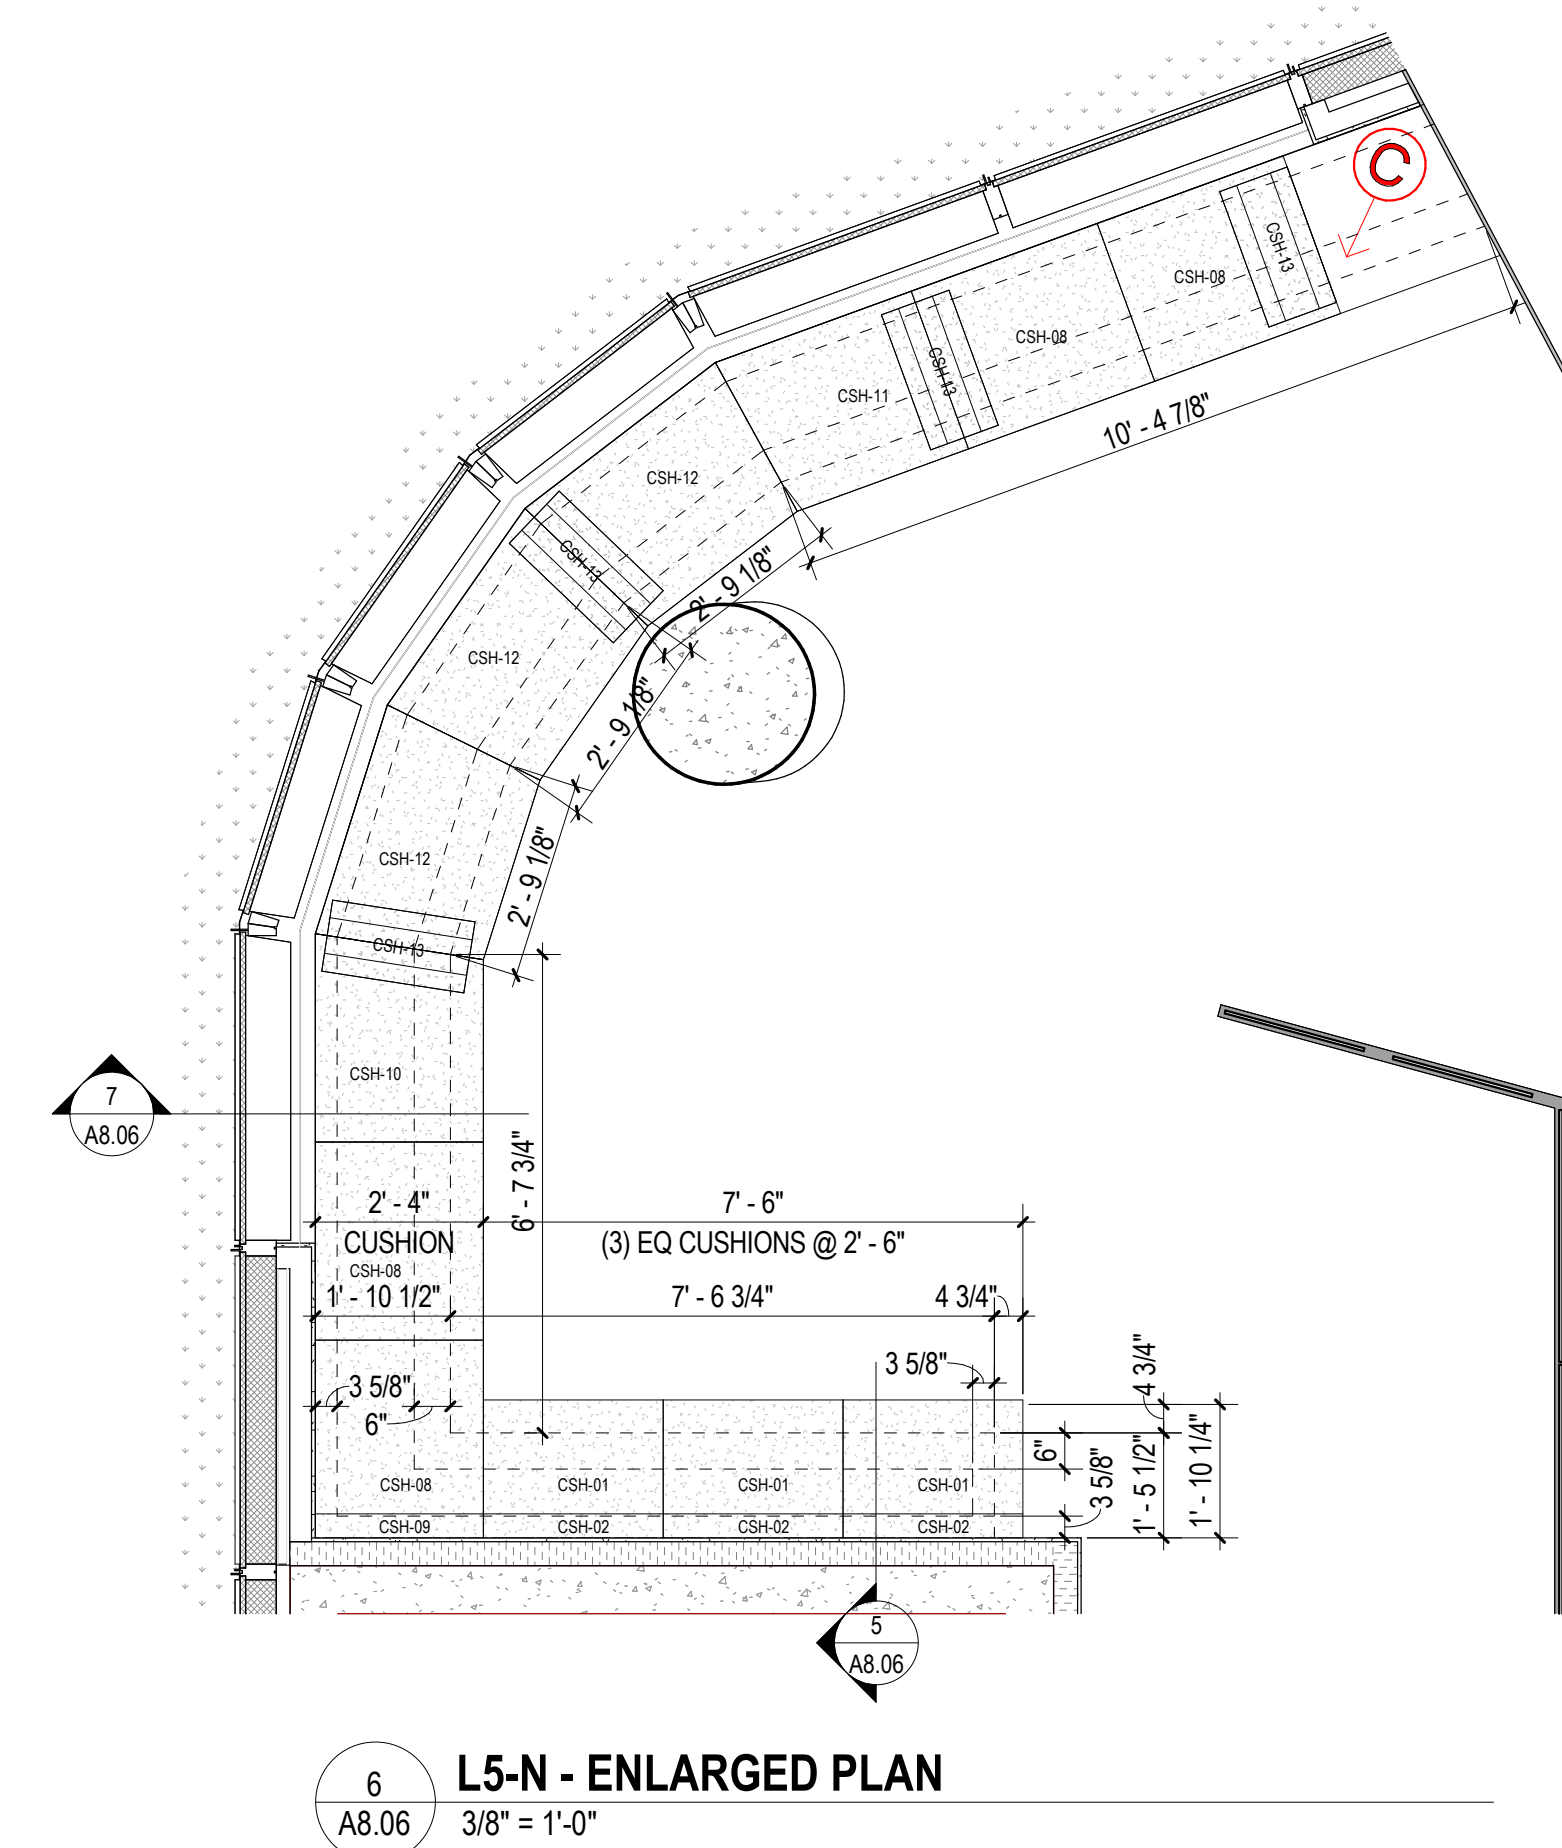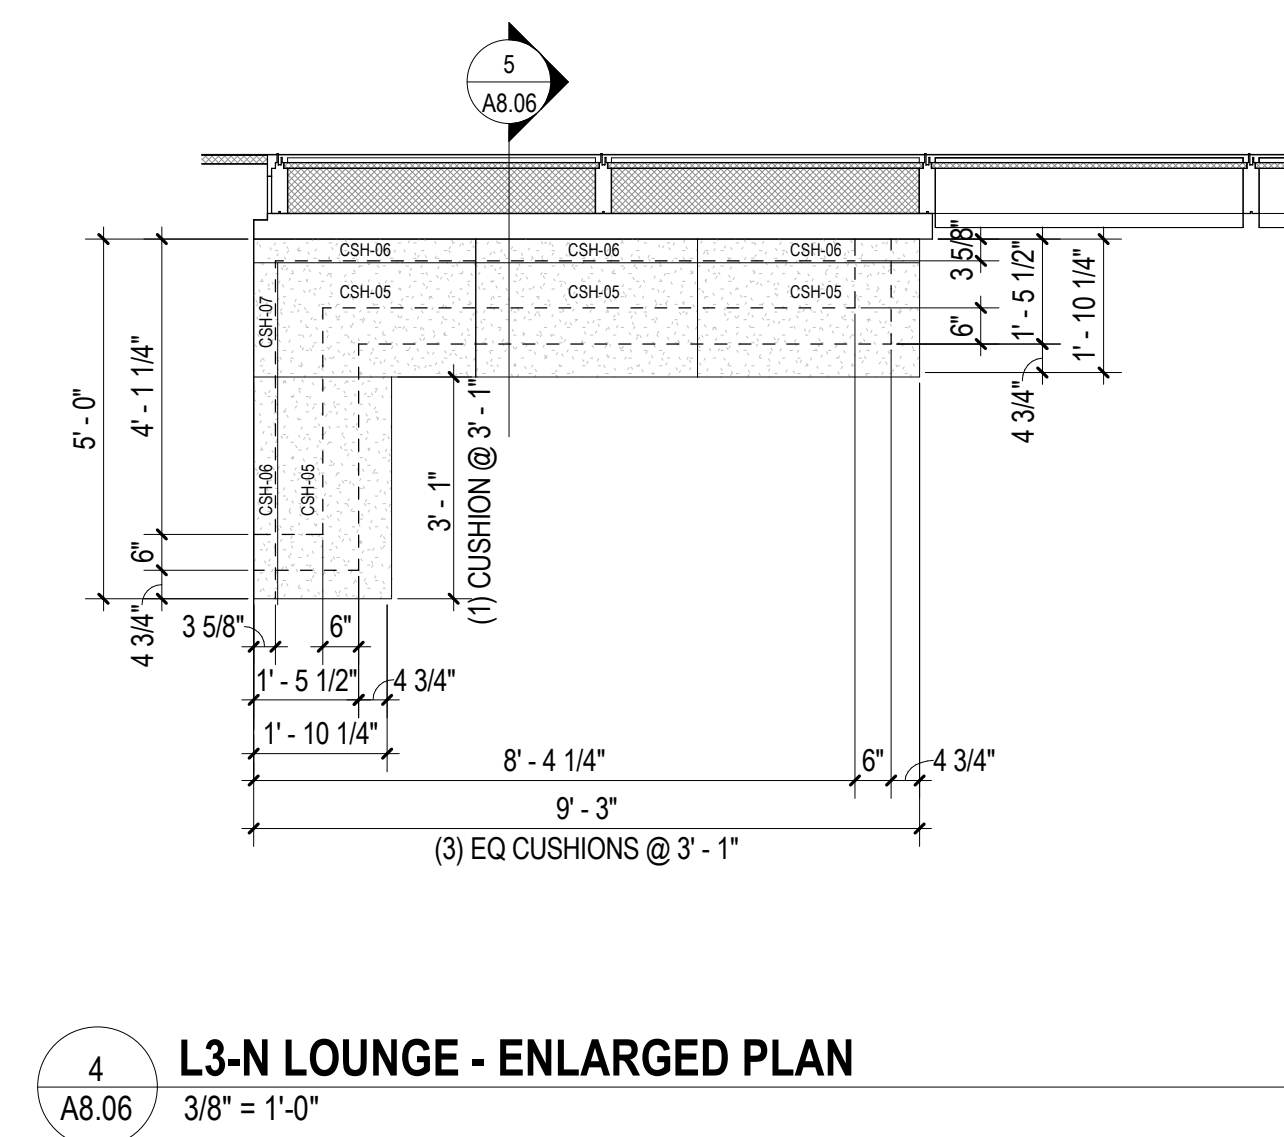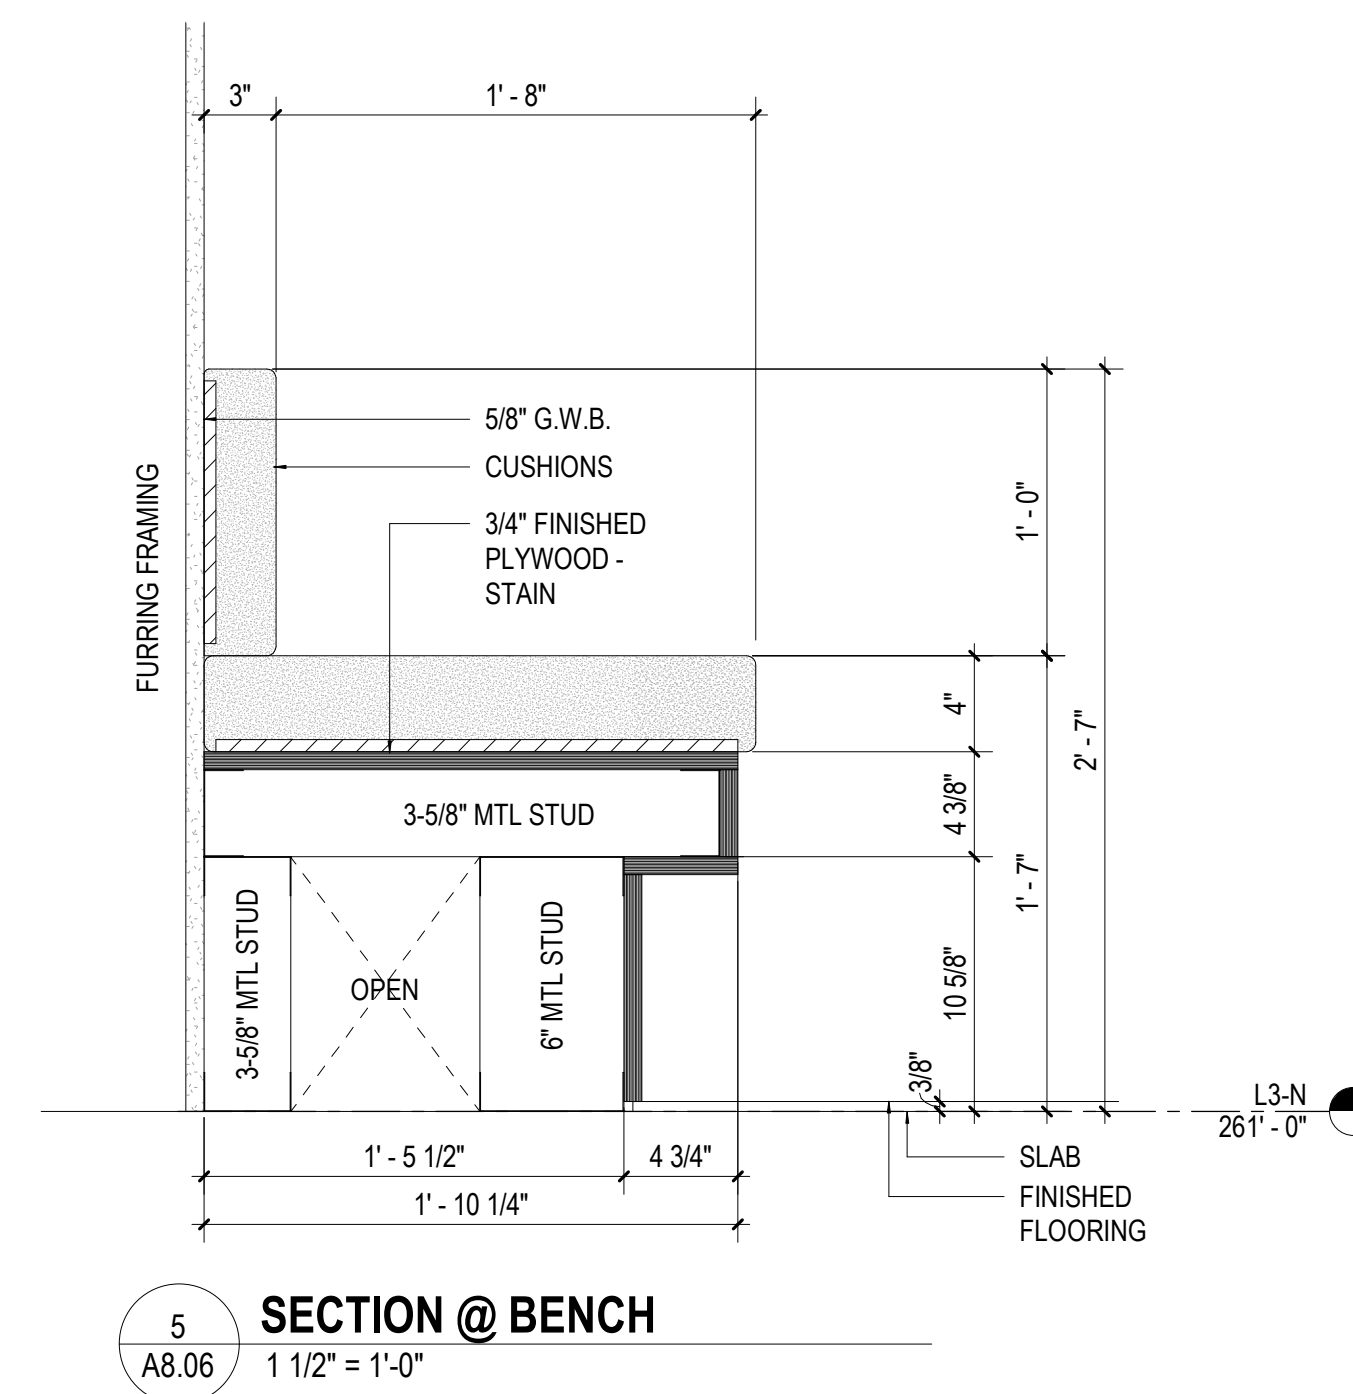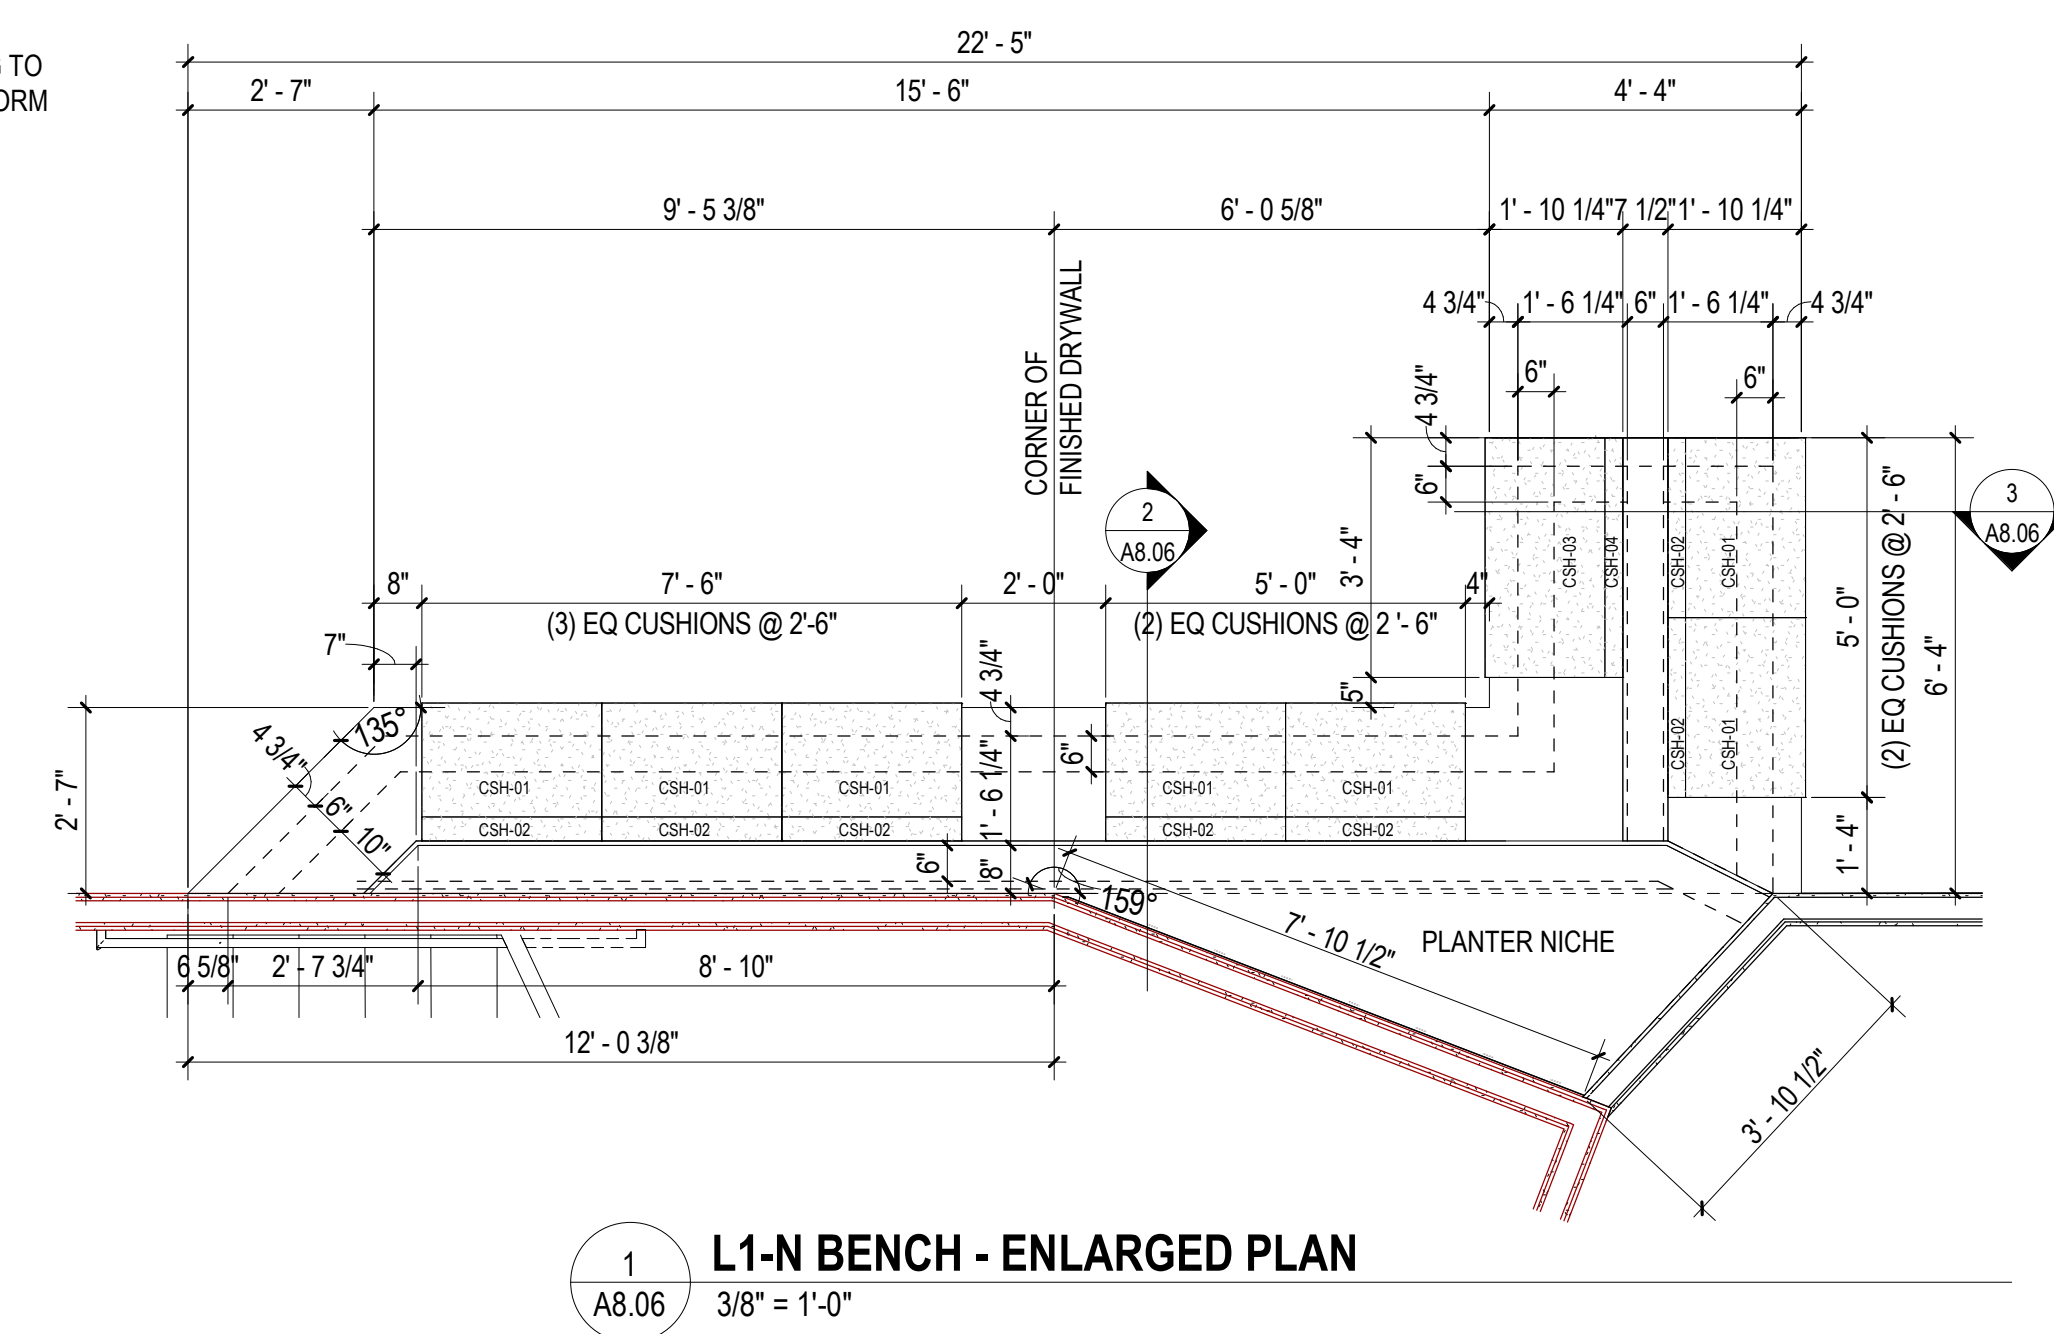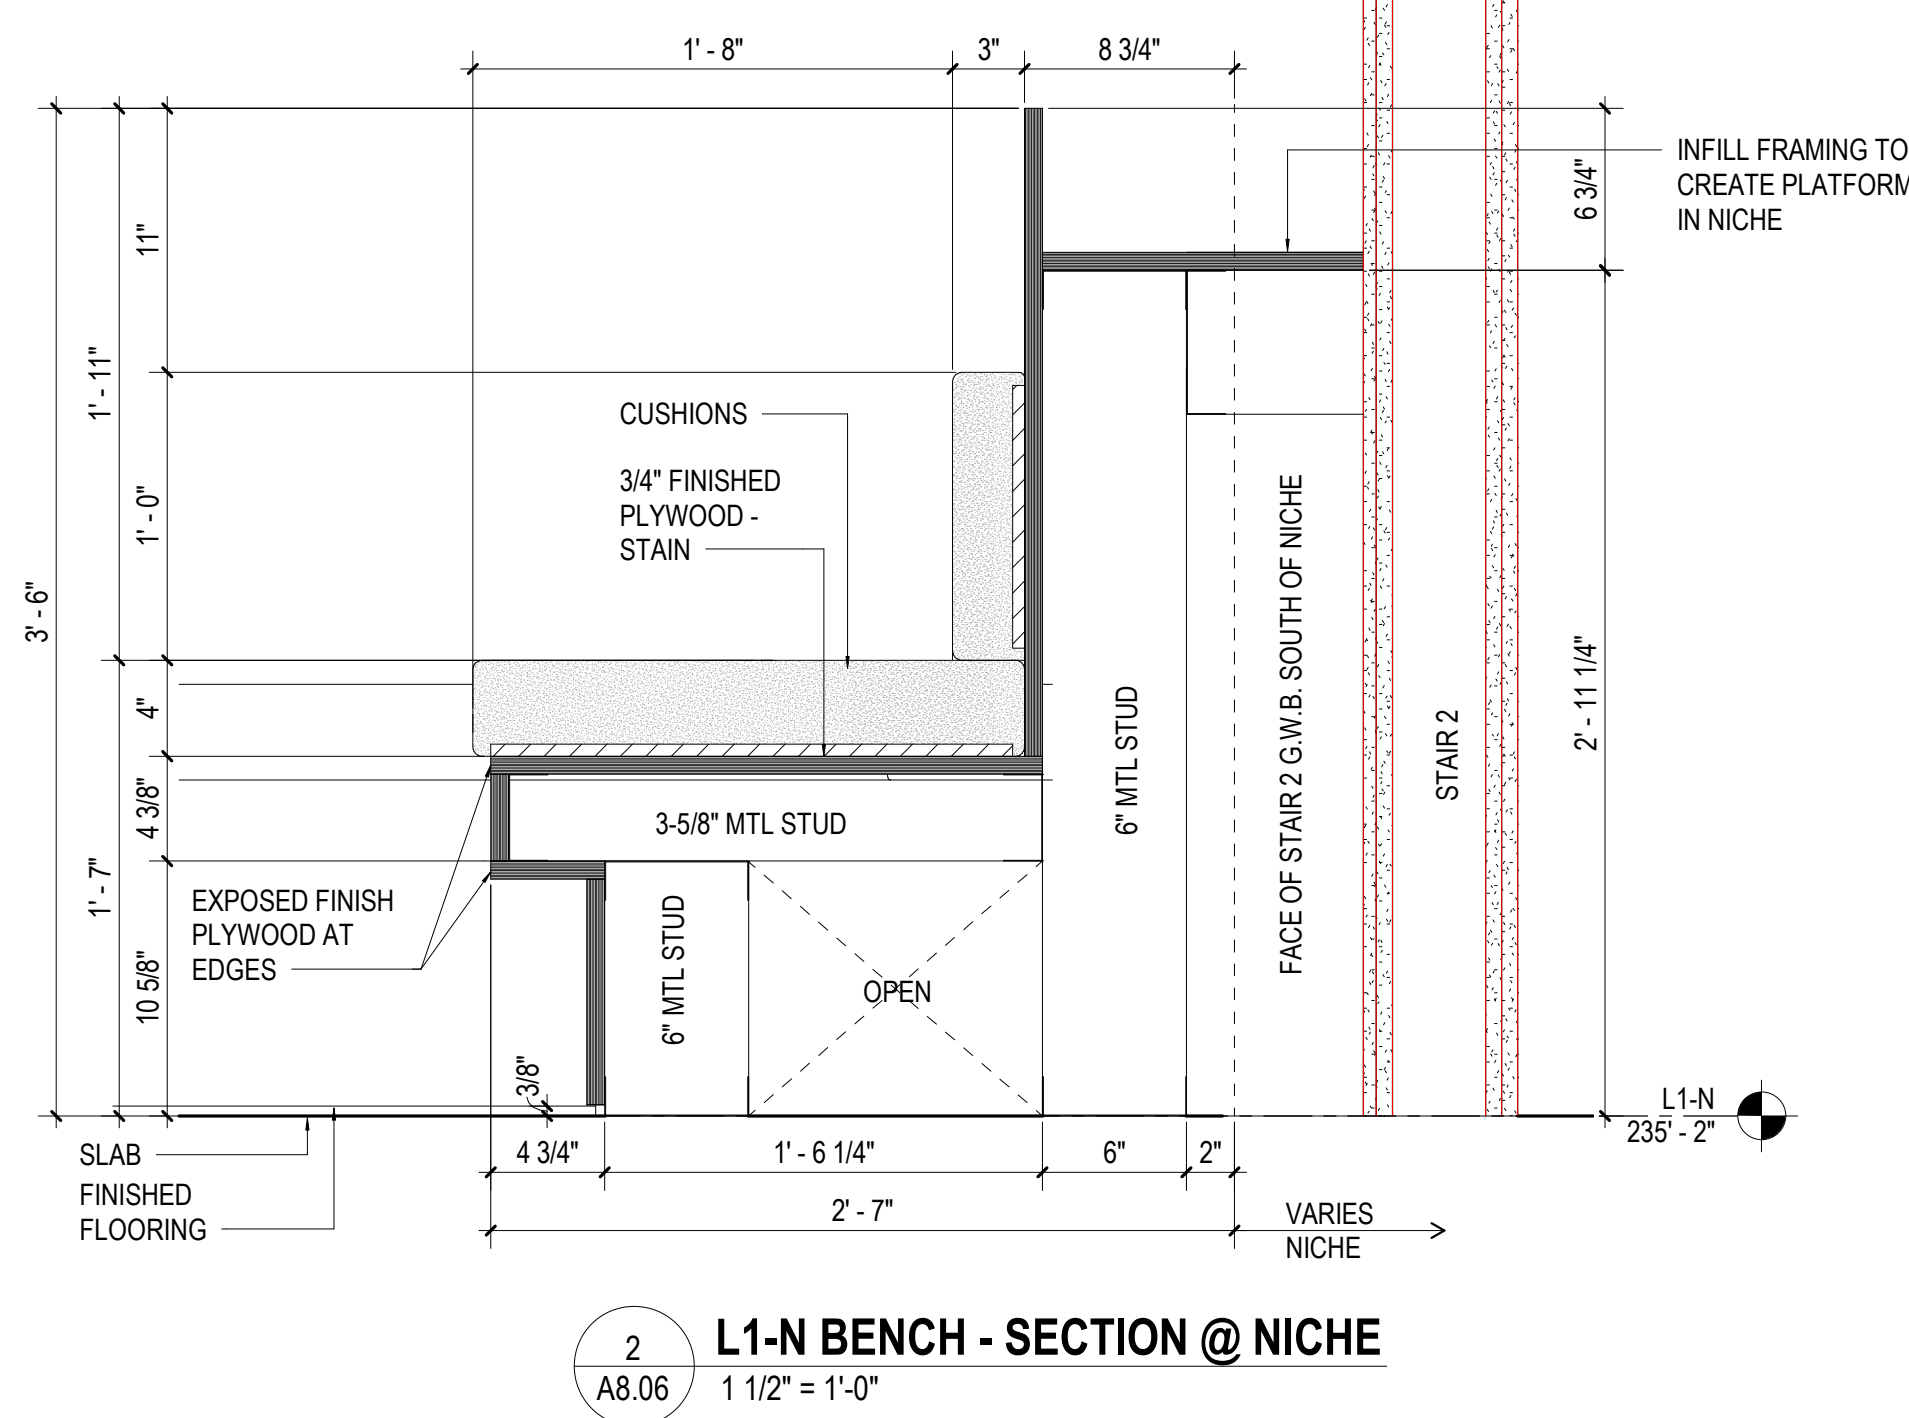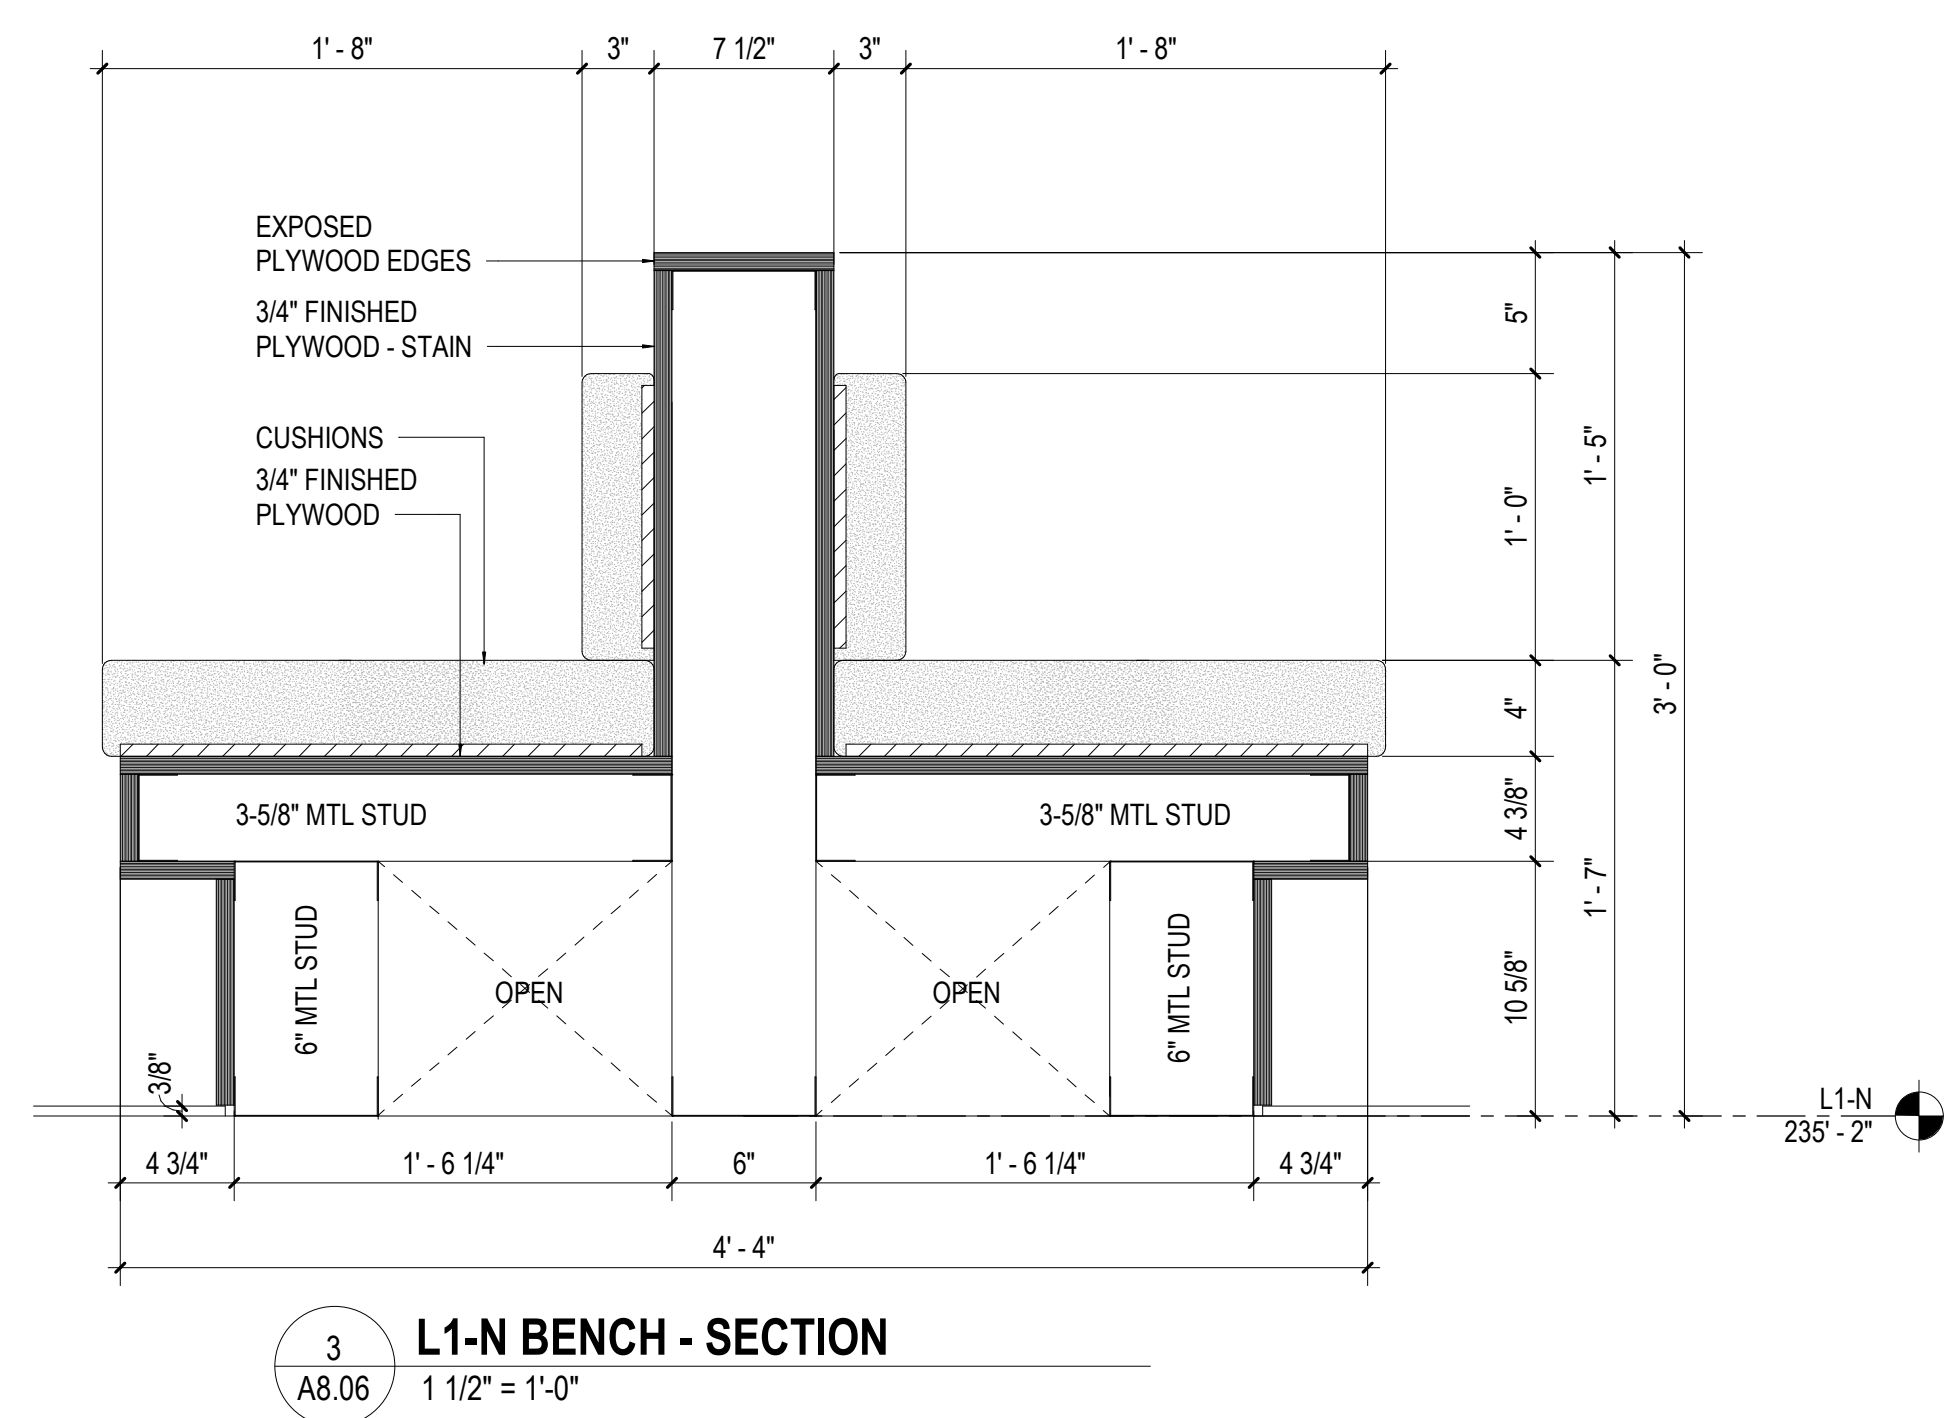


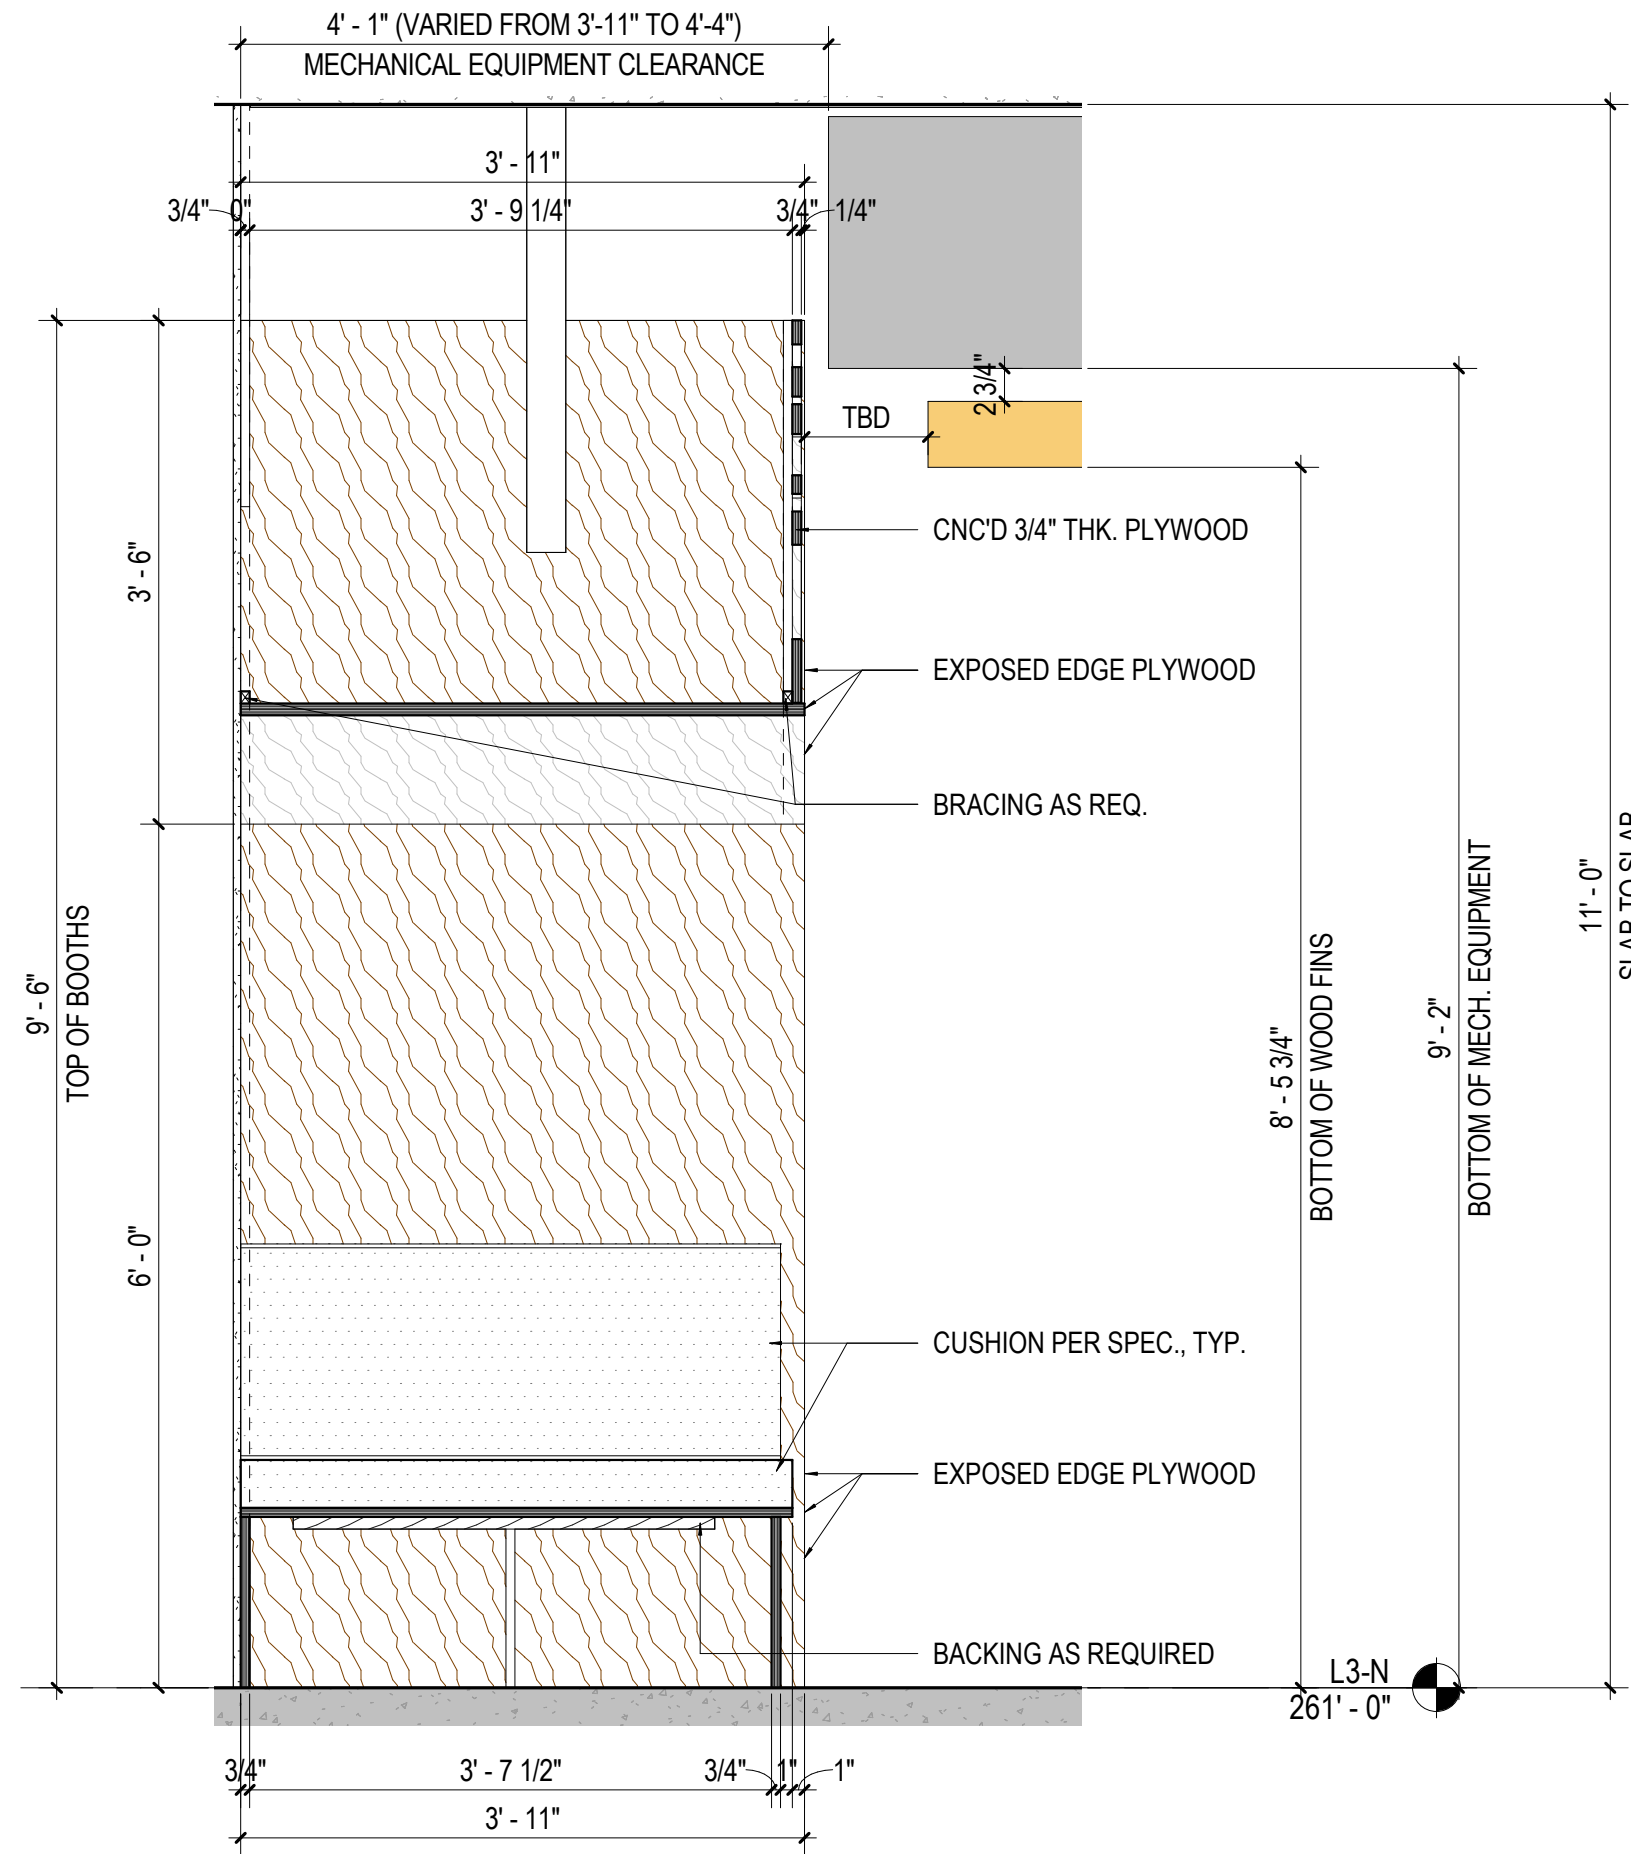

4
A8.07
L3-N - COWORKING BOOTHS - SECTION
3/4" = 1'-0"

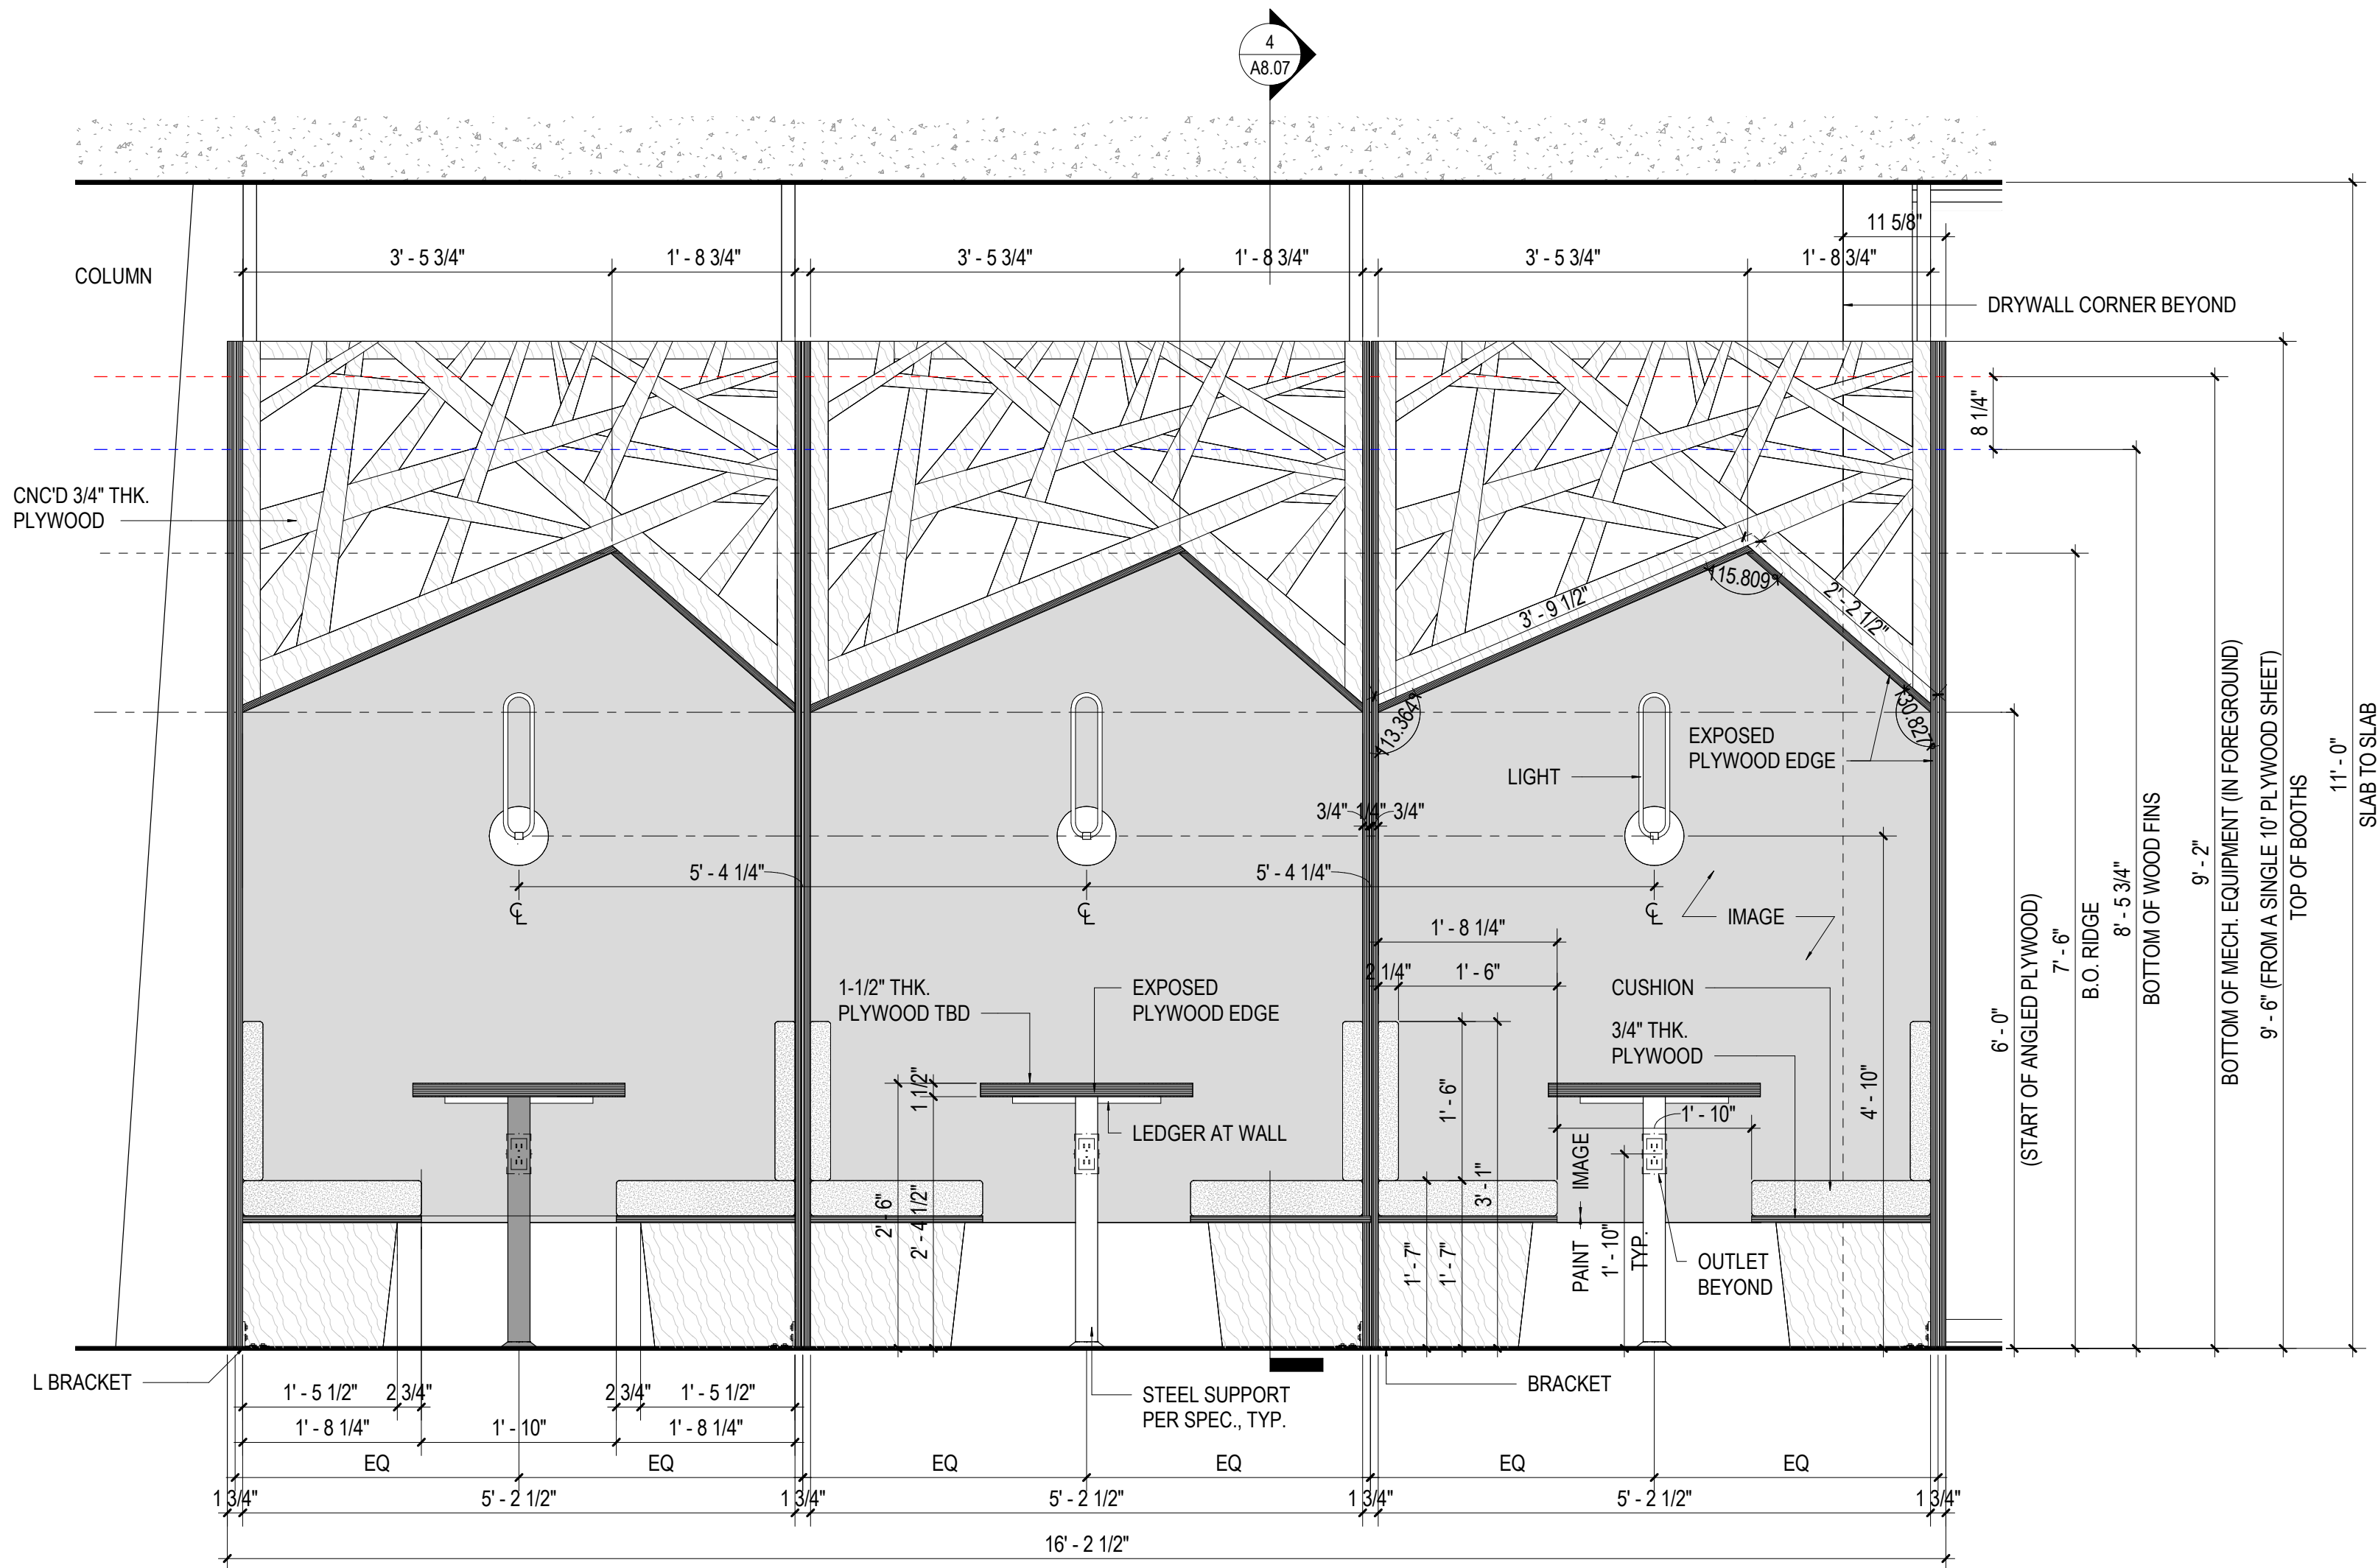


1
A8.07
L3-N - COWORKING BOOTHS
3/4" = 1'-0"

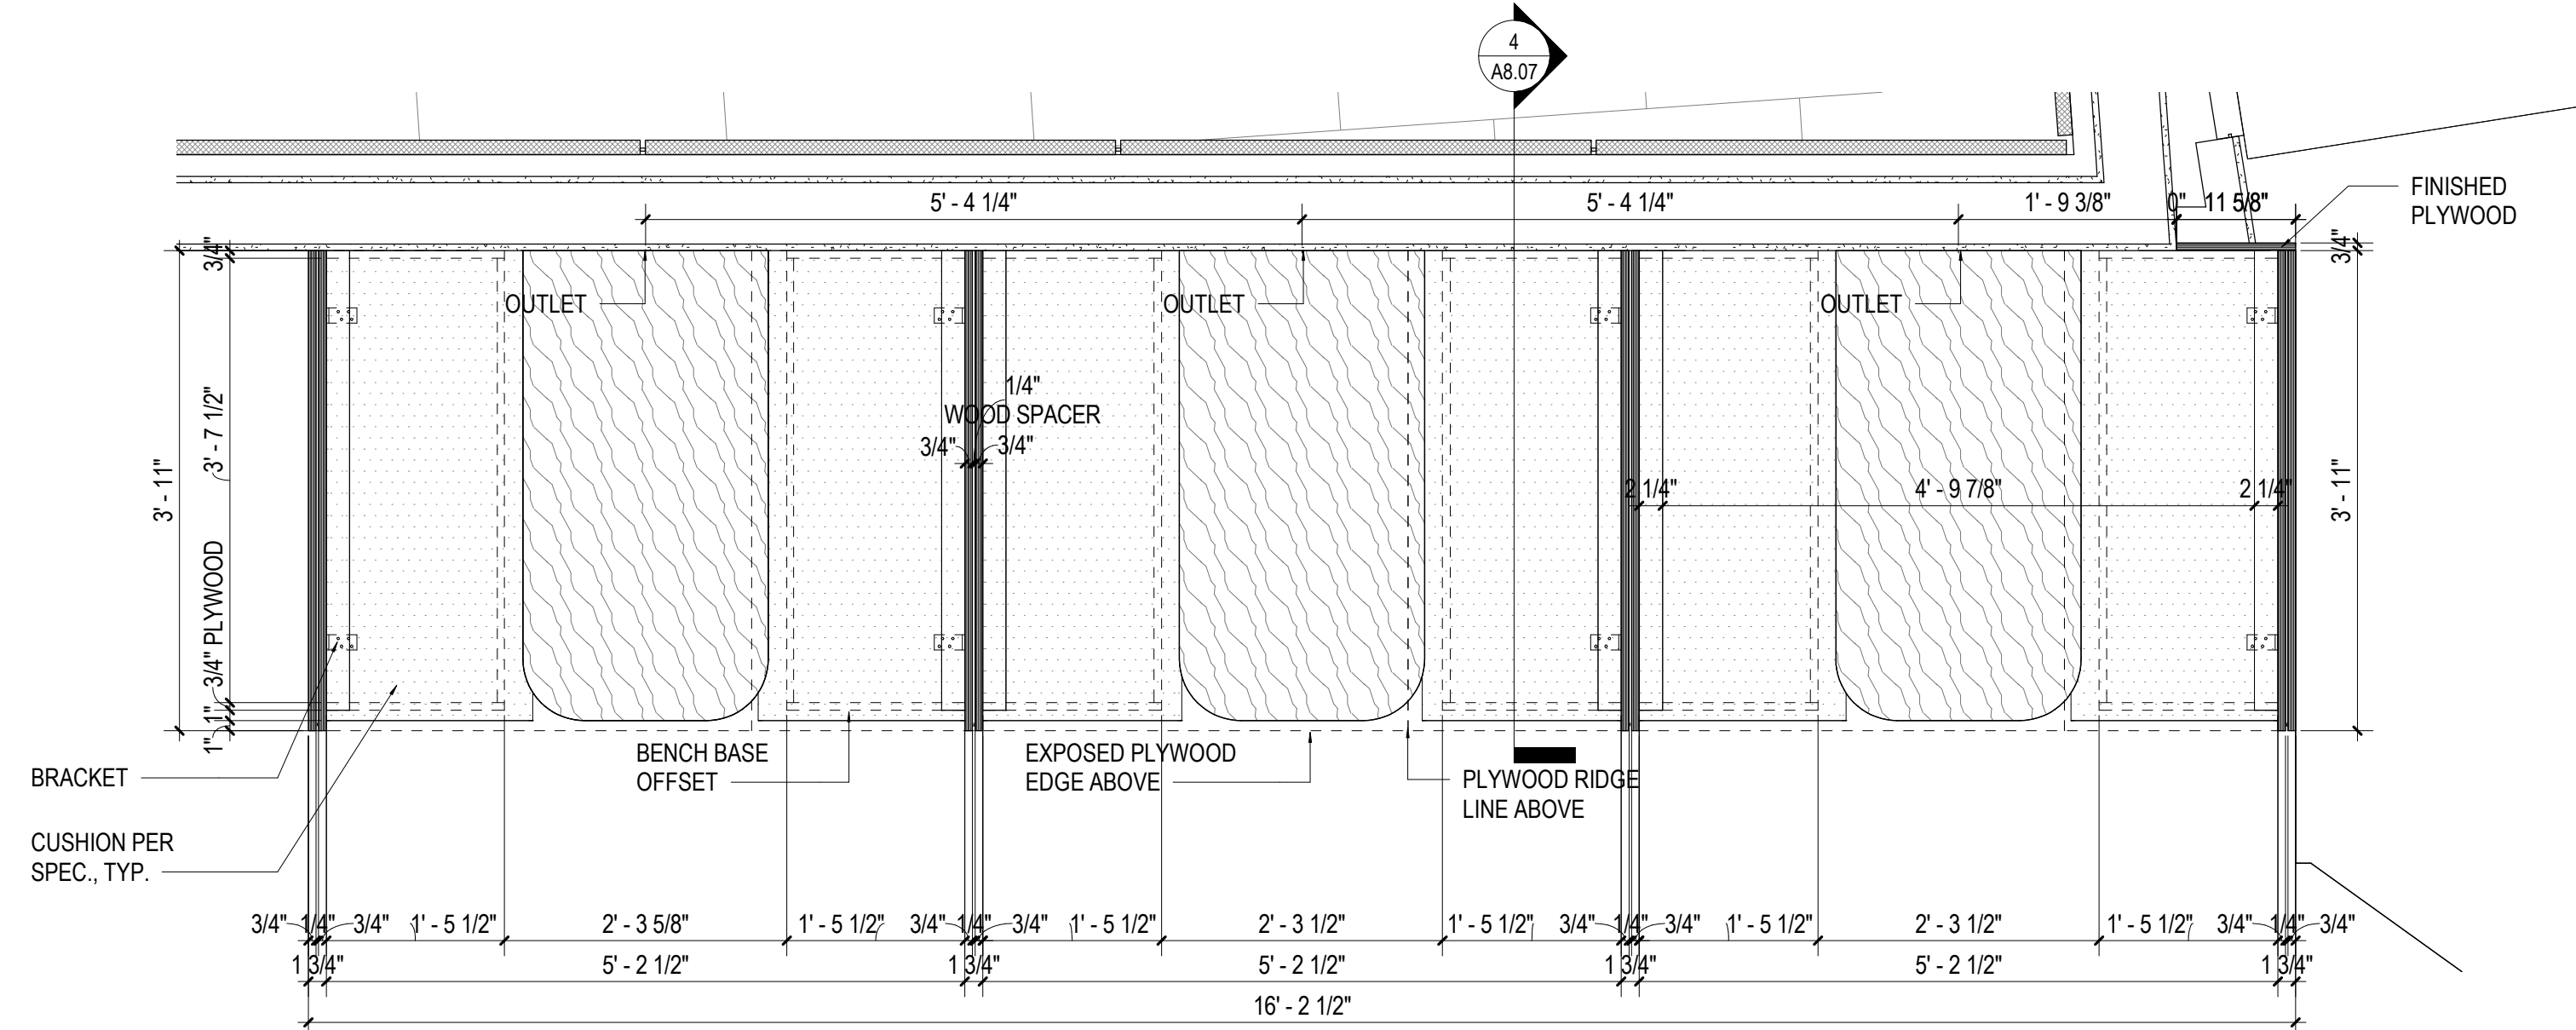

2
A8.07
L3-N - COWORKING BOOTHS - PLAN
3/4" = 1'-0"


5
A8.07
L3-N COWORKING BOOTHS - EXPOSED EDGE DETAIL
3/4" = 1'-0"

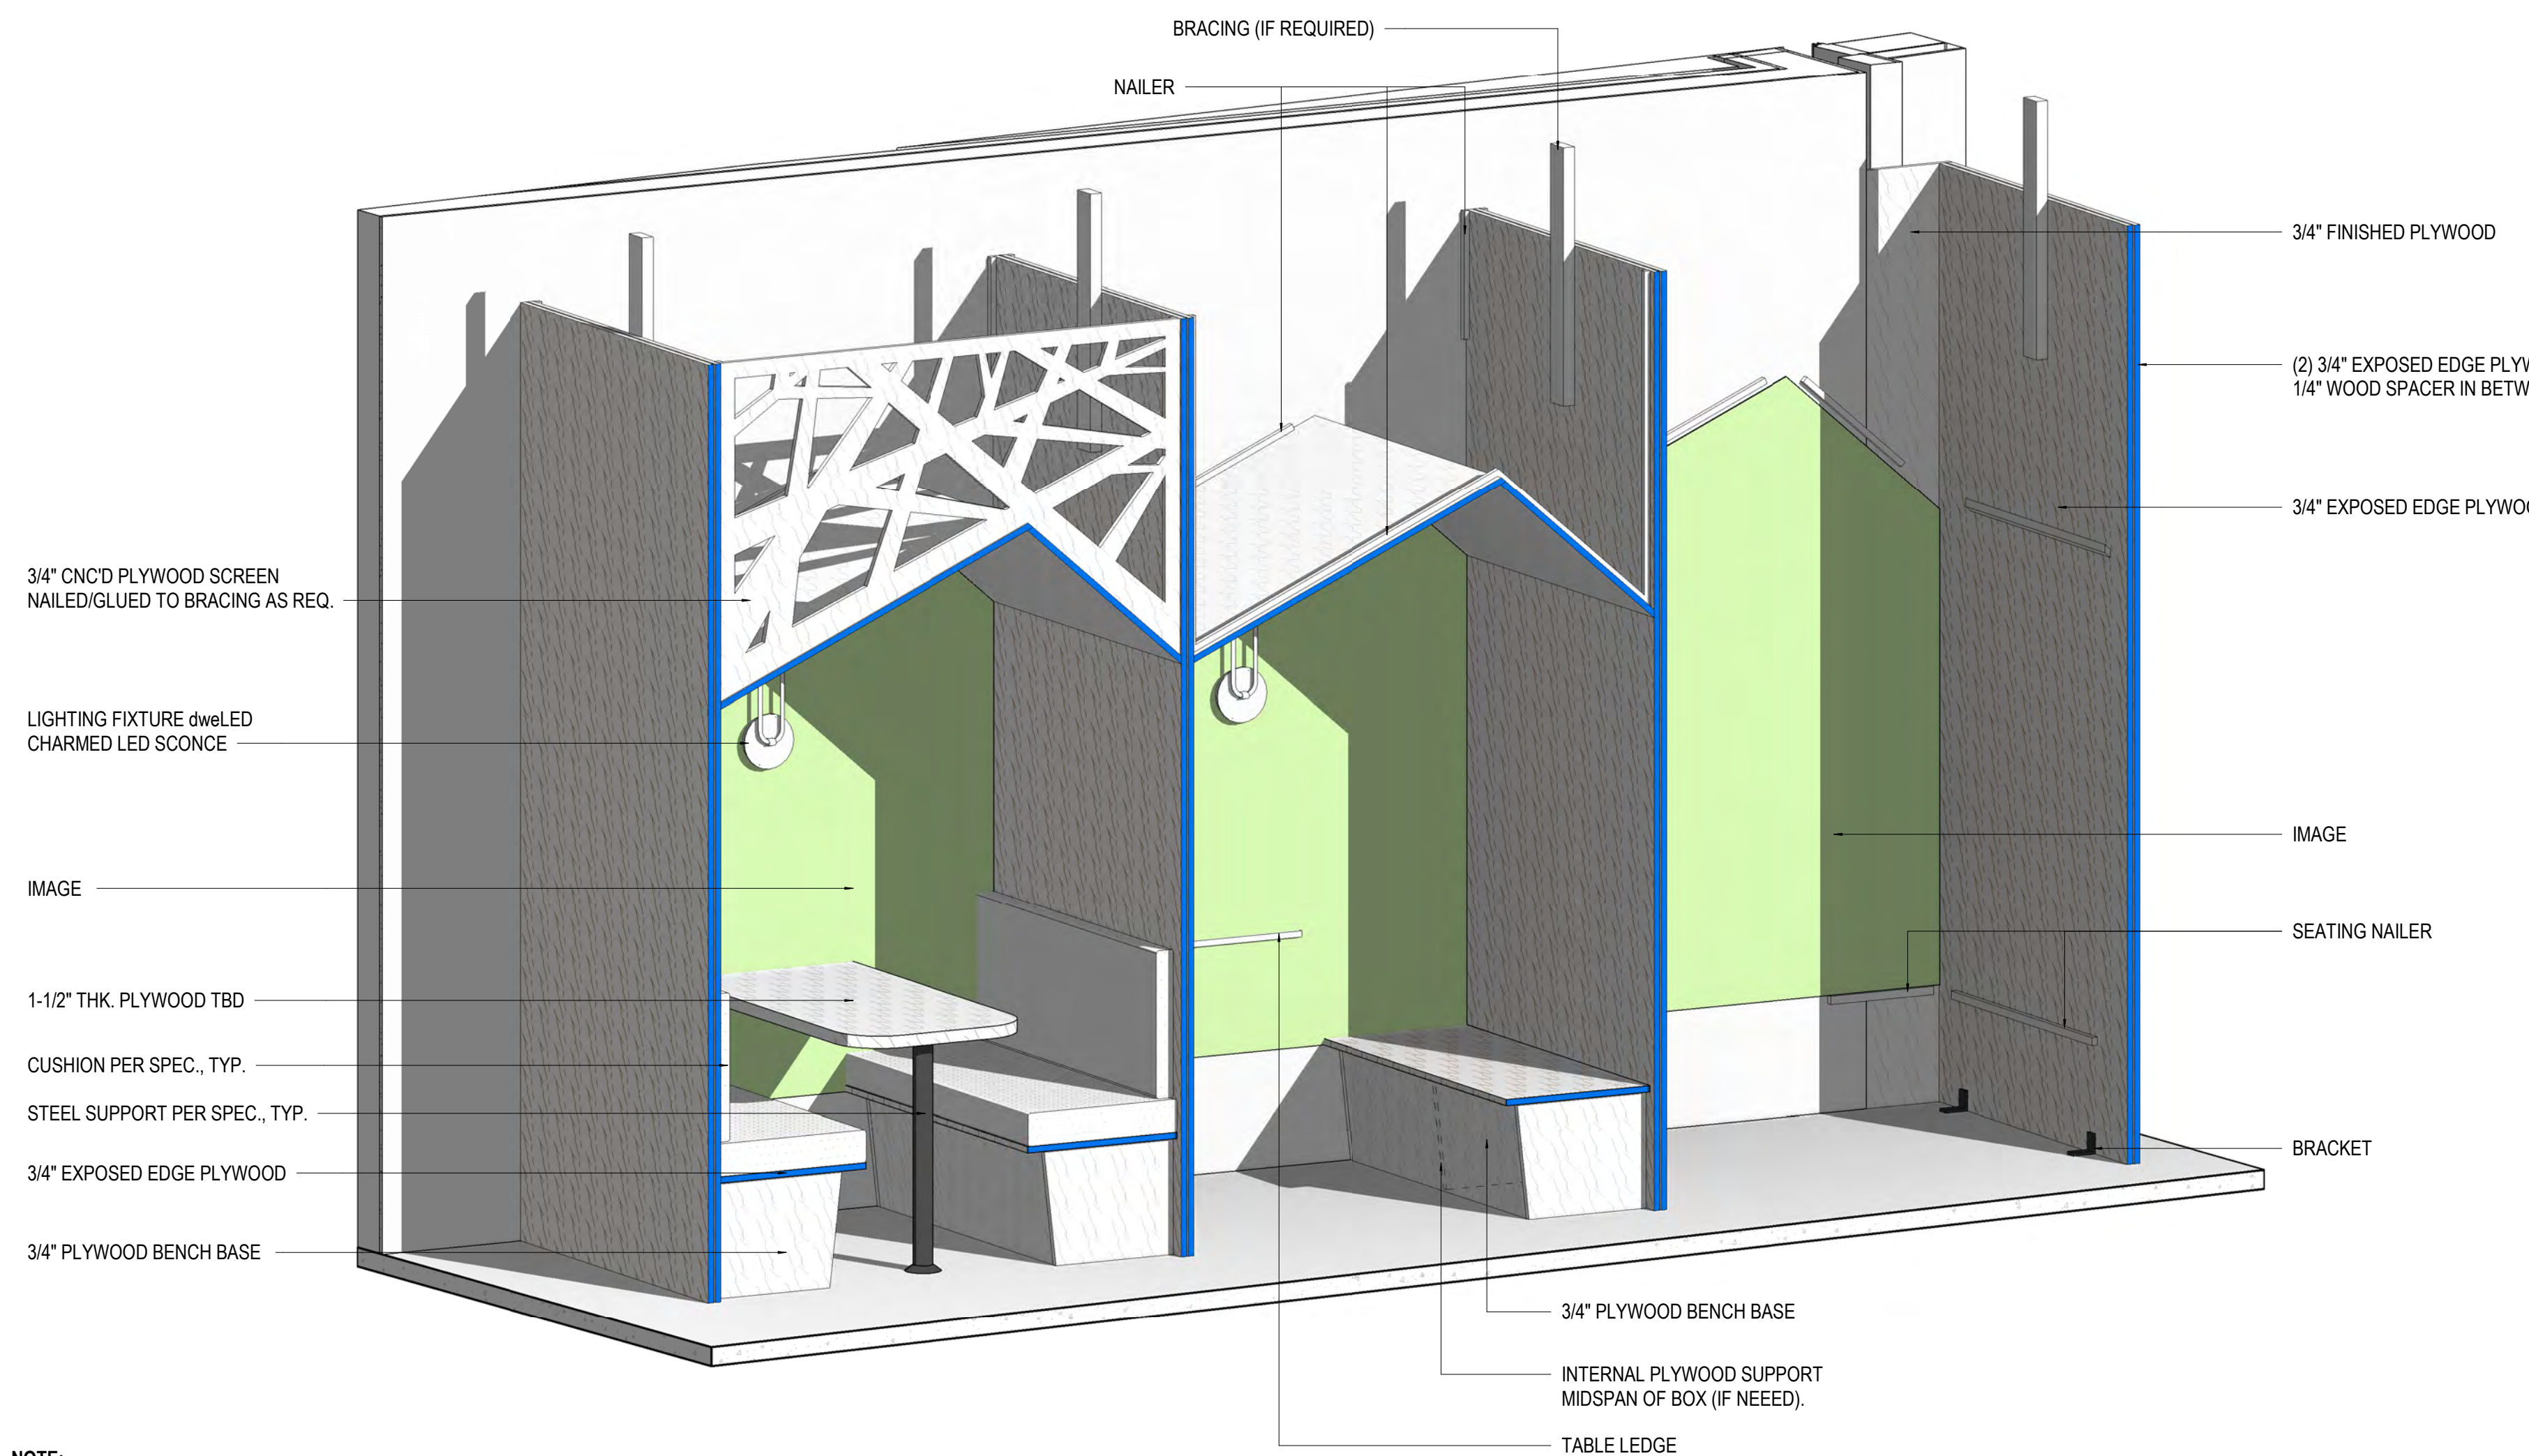

3
A8.07
L3-N - COWORKING BOOTHS - 3D
3/4" = 1'-0"

NOTE:
IN BLUE: EXPOSED EDGE PLYWOOD

Seal
Civil Engineer
KPFF
1601 Fifth Avenue, Suite 1600
Seattle, WA 98101
Design Architect
Bohlin Cywinski Jackson
1932 First Avenue, Suite 916
Seattle, WA 98101-1052
Architect of Record
Studio - SKH
1221 East Pike Street, Suite 300
Seattle, WA 98122
Landscape Architect
Swift Company LLC
3131 Western Avenue, Suite M423
Seattle, WA 98121
Structural Engineer
KPFF
1601 Fifth Avenue, Suite 1600
Seattle, WA 98101
Mechanical/Plumbing Engineer
Ocean Park Mechanical
#283-14000 Inter Urban Avenue
Seattle, WA 98168
Electrical/Telecomm Engineer
Stateside Power Inc.
10335 NE 123rd St.
Kirkland, WA 98034
Fire Protection
Advanced Fire Protection
19738 144th Ave NE
Woodinville, WA 98072-8427

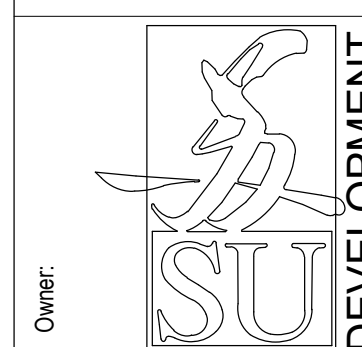

Owner:
YESLER TOWERS


Project Name:
CASEWORK DETAILS -
COWORKING BOOTHS

No.	Description	Date
1	A8.07	05.10.24


DPD # 6769232-PH
Issue Date 05/16/24

A8.07
Sheet Number

SDCI Approval Stamp

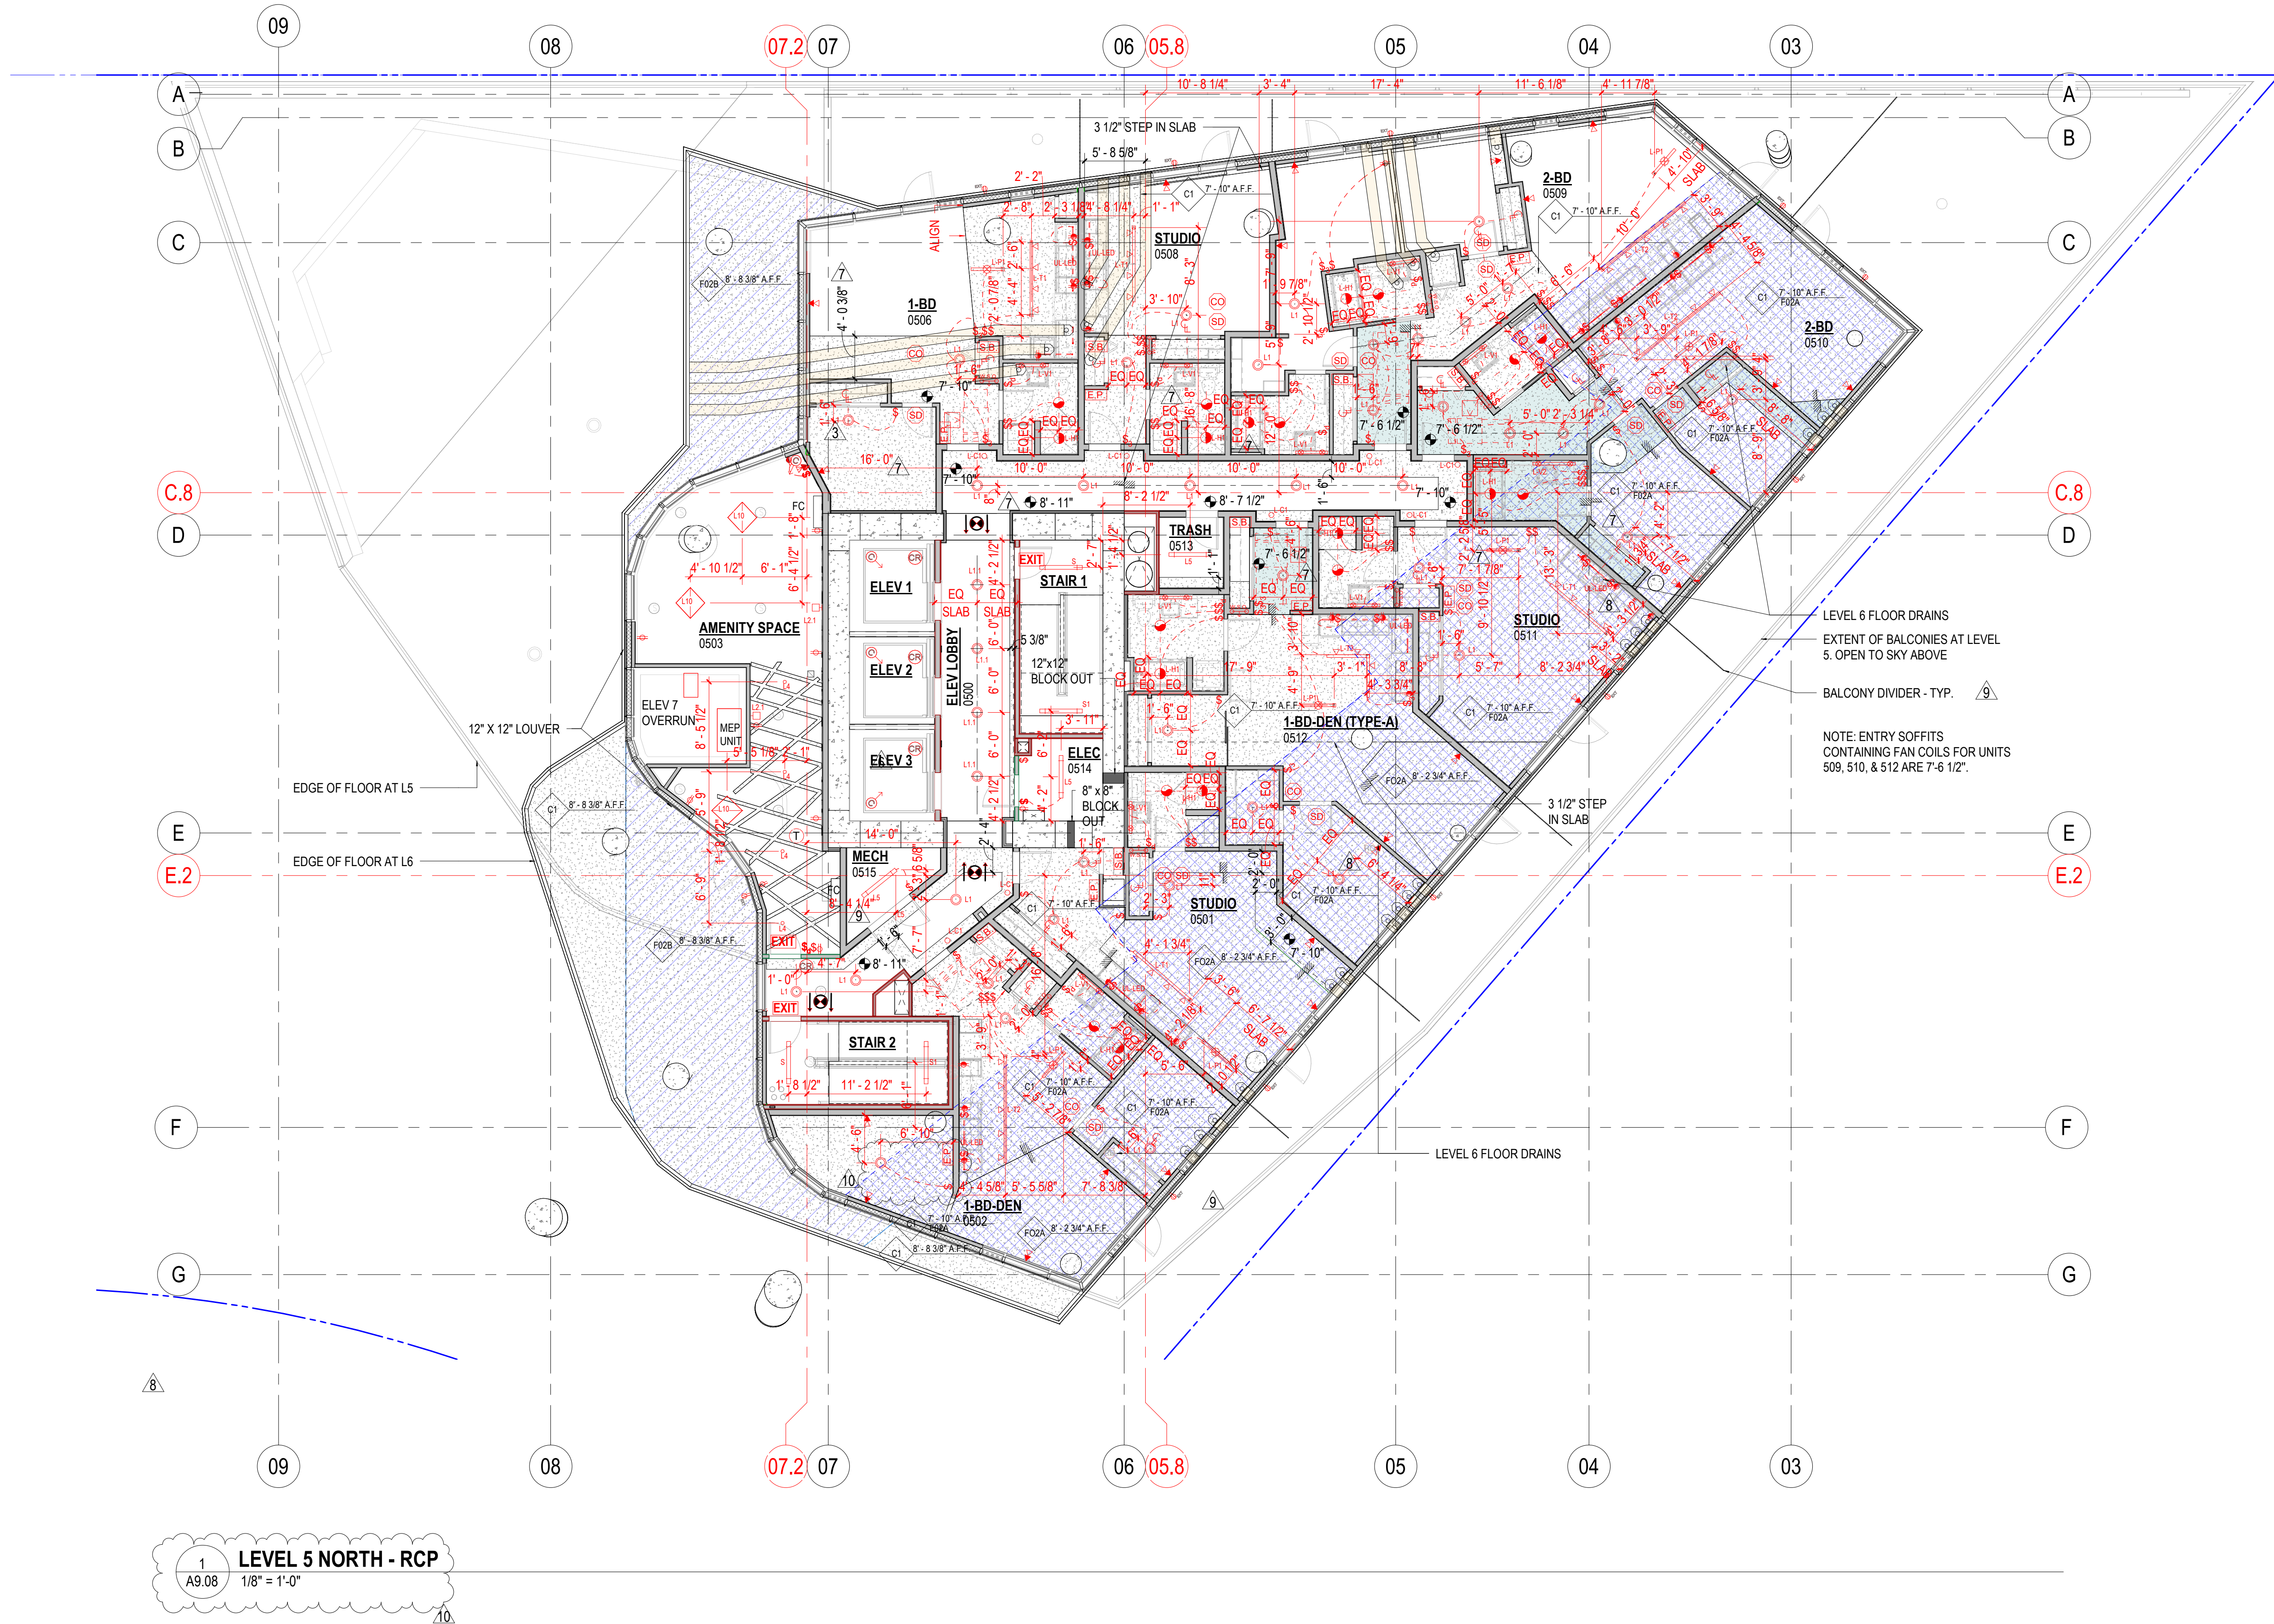


LEVEL 5 SOFFIT HEIGHTS

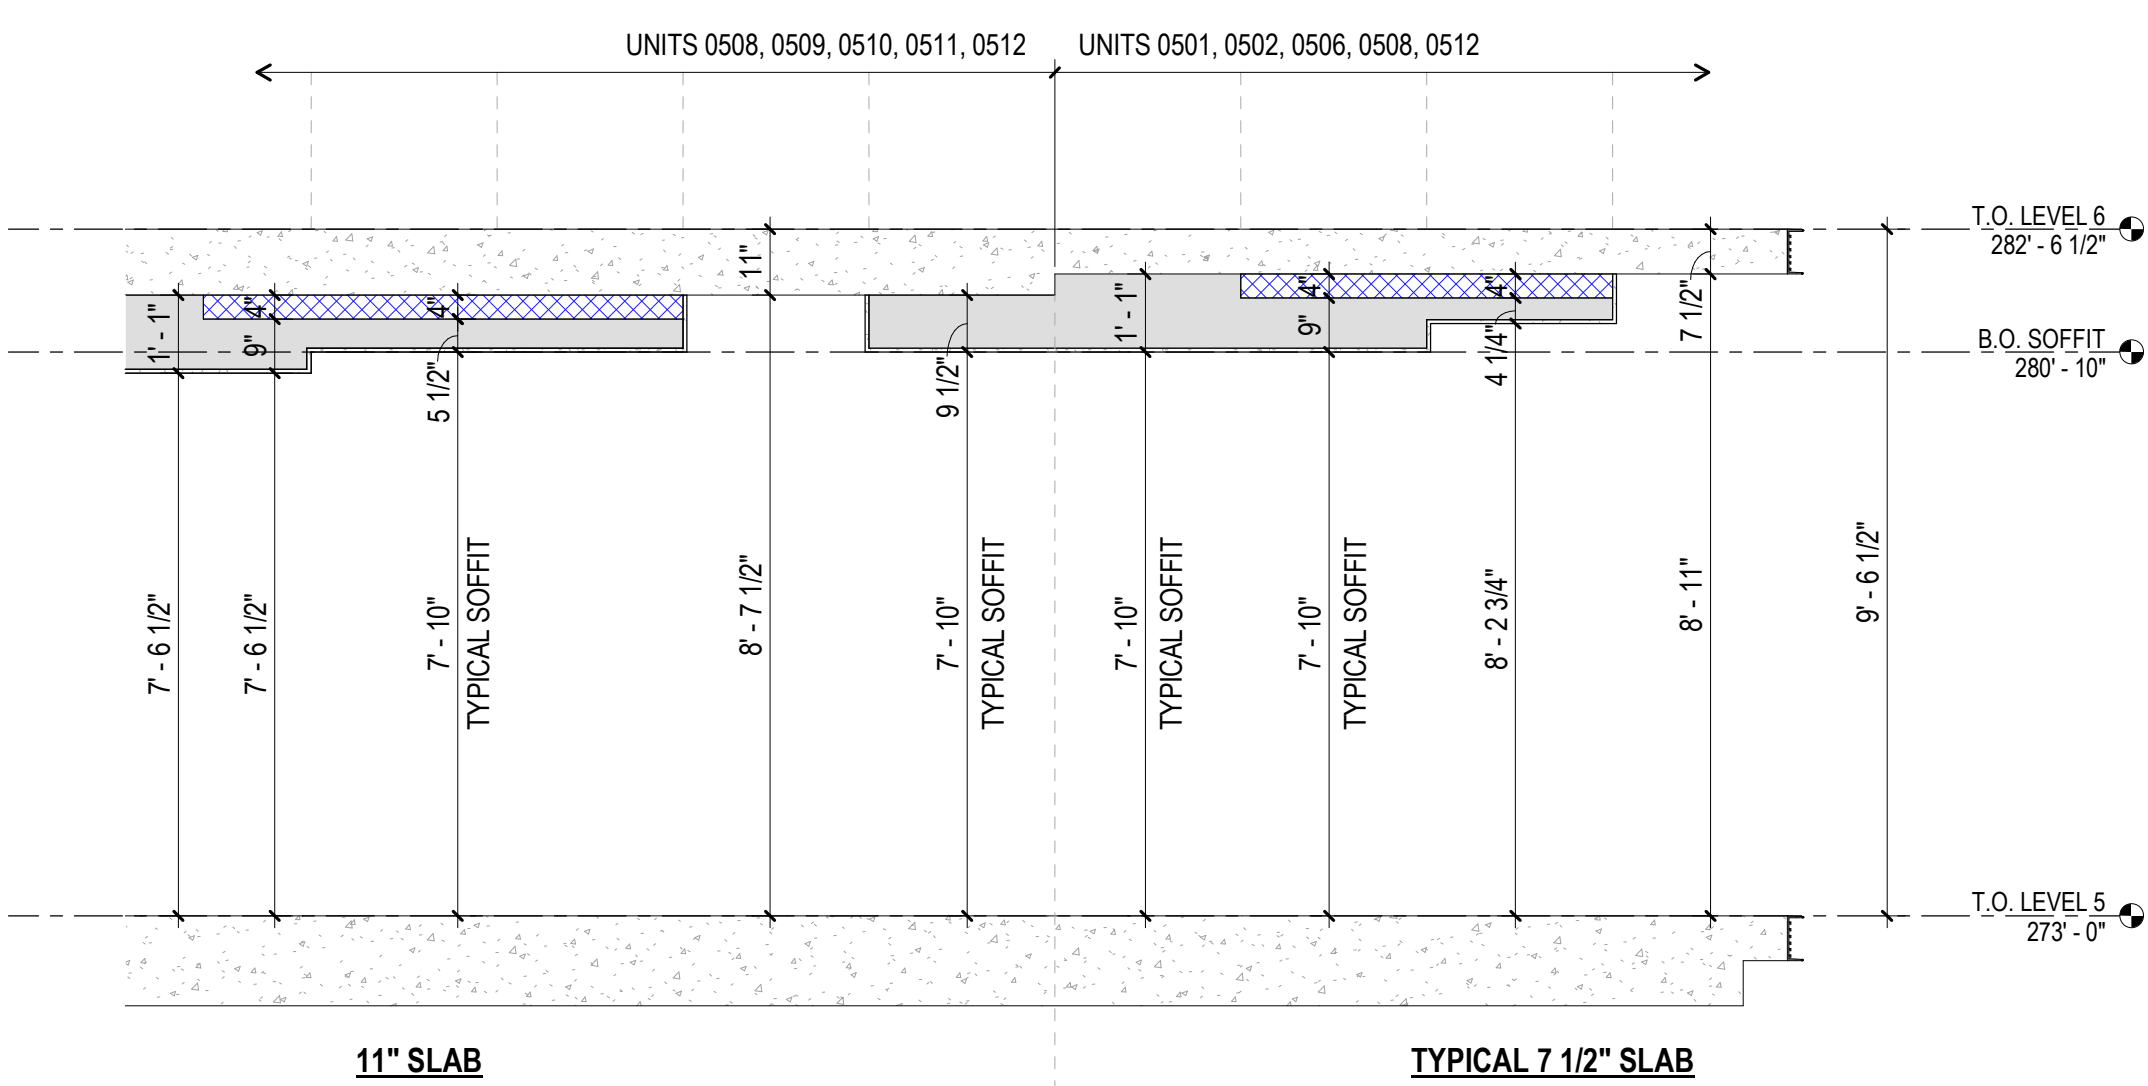

RESIDENTIAL L5-N - LIGHTING FIXTURE SCHEDULE		
TYPE MARK	DESCRIPTION	COUNT
AMENITY LIGHTING		
L2.1	WALL SCONCE	2
L1.3	36" LIGHTED VANITY MIRROR	2
L2.2	COVE LINEAR LIGHTING	5
BOH AREA INTERIOR LIGHTING		
L5	7" TRACK WITH 4 LIGHTS	5
S	4" linear BOH LED	3
S1	4" linear BOH LED	3
COMMON AREA INTERIOR LIGHTING		
L1	SURFACE MOUNTED LIGHT	8
L1.1	SURFACE MOUNTED LIGHT	4
L3	RECESSED CAN	2
L4	PENDANT	4
L-C1	RECESSED CAN	8
RESIDENTIAL UNIT LIGHTING		
L1	SURFACE MOUNTED LIGHT	32
L-H1	HEAT LAMP	10
L-P1	3" TRACK WITH 1 PENDANT LIGHT	7
L-T1	7" TRACK WITH 4 LIGHTS	4
L-T2	10" TRACK WITH 5 FIXTURES	3
L-T3	4'x4' L-SHAPE TRACK WITH 4 LIGHTS	1
L-V1	36" LIGHTED VANITY MIRROR	9
L-V2	42" LIGHTED VANITY MIRROR	1
UL-LED	UNDERCAB LIGHT	40
		107


LEGEND

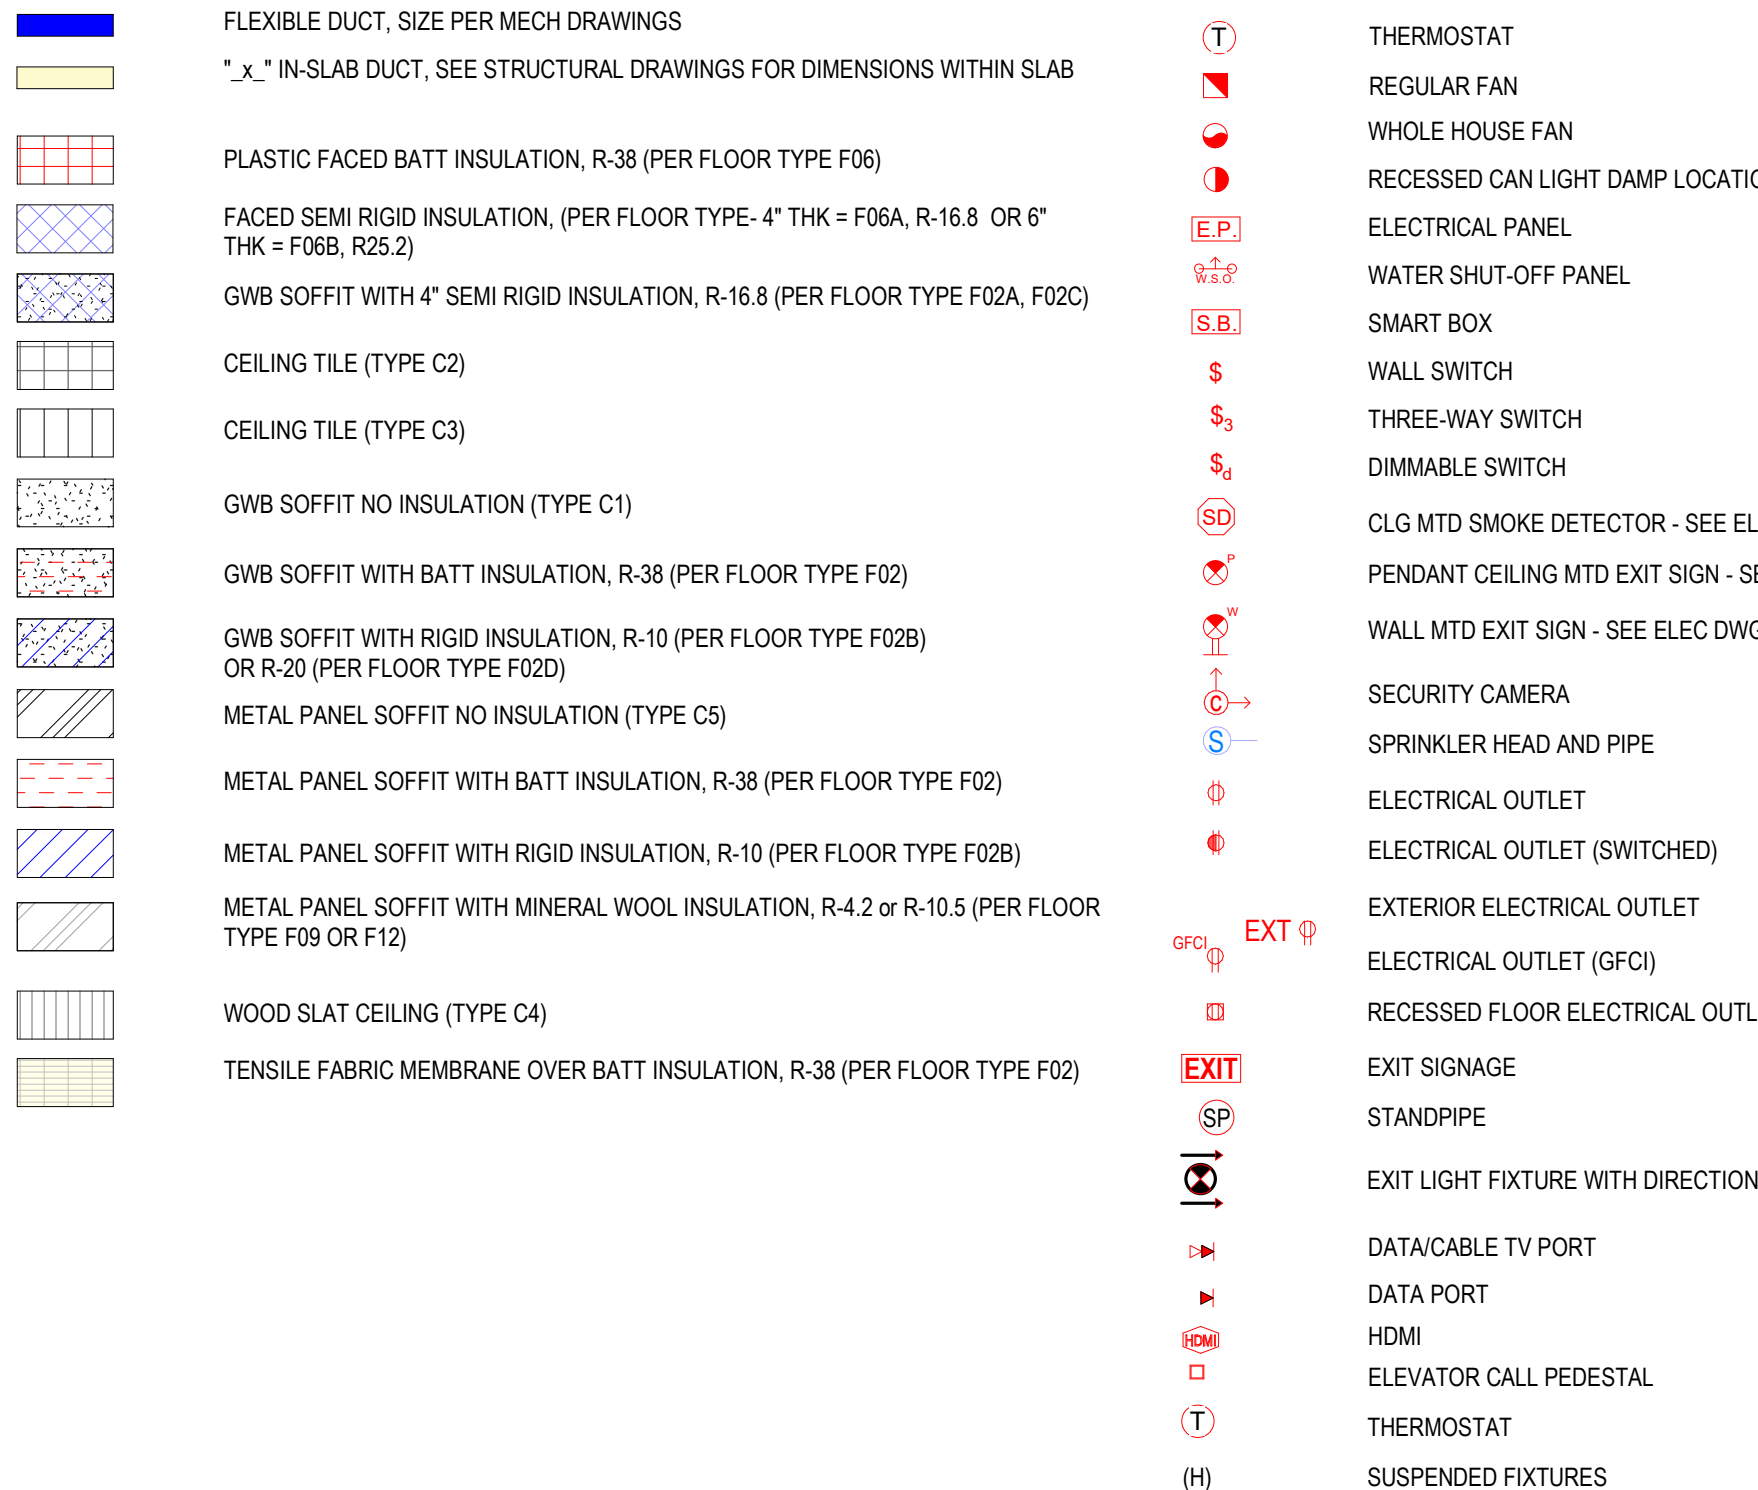

AMENITY AREA LIGHT LEGEND:	
L1, L1.1	SURFACE MOUNTED DOWNLIGHT
L2	WALL SCONCE - COMMON AREA RESTROOM
L2.1	WALL SCONCE - AMENITY
L3, L1.7, L1.8, L1.9	RECESSED DOWNLIGHT
L4, L4.1	PENDANT LIGHT
L5, L6, L6.1, L6.2	LED STRIP LIGHT (LS AT STAIRS IS 3" OR 31" PER SSP)
L10	SPECIALTY LIGHT FIXTURE
L11	SPECIALTY LIGHT FIXTURE
L12	TROFFER LIGHTS
L14, L14.1	TRACK LIGHT
L15	WALL WASHER LIGHT FIXTURE
L16	FLOOR MOUNTED LIGHT FIXTURE
L19, L20, L21, L22	COVE LINEAR LIGHTING
L23, L24, L25, L30	RECESSED LINEAR LIGHTING
L9	SUSPENDED LINEAR AMENITY LIGHTING
L26, L27, L28, L29	SURFACE MOUNTED LINEAR LIGHTING
L36, L36.1	SURFACE MOUNTED DOWNLIGHT-EXTERIOR
L34	LANDSCAPE LED TAPE LIGHT
L35	LANDSCAPE WALL-RECESSED WALL WASHER
L37	POST MOUNTED ROOFTOP SPOTLIGHT
L38	SURFACE MOUNTED VERTICAL LINEAR LIGHTING
L39	RECESSED PAVEMENT LIGHT
L40	EXTERIOR WALL SCONCE
L41	EXTERIOR WALL SCONCE
RESIDENTIAL UNIT LIGHT LEGEND:	
L-V1	MIRROR LIGHTS
L-P1	DINING LIGHTS
L-P2	ISLAND PENDANT (FT TRACK)
L-P3	ISLAND PENDANT (FT TRACK)
L-T1	KITCHEN TRACK LIGHTS (7 FT TRACK)
L-T2	KITCHEN TRACK LIGHTS (10 FT TRACK)
L-T3	L-SHAPED KITCHEN TRACK LIGHTS
L-H1	SURFACE MOUNT LIGHT DAMP LOCATION
L-C1	ENTRY GIMBEL LIGHT
UL-1	UNDERCABINET LIGHTING

GENERAL NOTES

- SEE SHEET A0.53 FOR FLOOR AND ROOF ASSEMBLIES.
- FIRE WALLS, FIRE BARRIERS, FIRE PARTITIONS, SMOKE BARRIERS AND SMOKE PARTITIONS OR ANY OTHER WALLS REQUIRED TO HAVE PROTECTED OPENINGS OR PENETRATIONS SHALL BE PERMANENTLY LABELED. SUCH IDENTIFICATION SHALL BE LOCATED IN ACCESSIBLE CONCEALED FLOOR, FLOOR CEILING OR ATTIC SPACES, BE REPEATED AT INTERVALS NOT EXCEEDING 15' MEASURED HORIZONTALLY ALONG THE WALL OR PARTITION, AND INCLUDE LETTERING NOT LESS THAN 0.5" IN HEIGHT, INCORPORATING THE SUGGESTED WORKING, "FIRE AND/OR SMOKE BARRIER-PROTECT ALL OPENINGS" OR OTHER WORKING.
- REFER TO SHEET A.0.54 FOR TYPICAL PARTITION AND FIRE STOP DETAILS.
- MEANS OF EGRESS ILLUMINATION-EMERGENCY POWER SOURCE AND INITIAL ILLUMINATION LEVELS SHALL CONFORM WITH IBC SECTION 1006.3.
- VENT FANS SHALL TERMINATE AT THE EXTERIOR OF THE BUILDING PER IRC SECTION M1502.3.
- INSULATE ALL DUCTS OUTSIDE OF CONDITIONED SPACE PER WA STATE ENERGY CODE.
- TYPICAL SOFFIT HEIGHT - 7'-10" ABOVE FLOOR SLAB.
- THERMAL INSULATION COVERAGE SHOWN ON REFLECTED CEILING PLANS SUGGESTS MINIMUM REQUIREMENTS.
- CEILING FINISHES TO COMPLY WITH SBC 803.13.2 FOR FINISH MATERIAL.
- CEILING FINISH IS TO BE EXPOSED, PAINTED CONCRETE, OTS (OPEN TO STRUCTURE) UON.
- COORDINATE WITH PLUMBING DRAWINGS FOR FLOOR DRAIN LOCATIONS AND PLUMBING LIGHT FIXTURES TO BE CENTERED IN THE ROOM/CORRIDOR/SPACE U.N.O.
- PENDANT LIGHT AND KITCHEN TRACK FIXTURES LOCATED ON SLAB MAY BE DIMENSIONED TO CENTER OF TRACK. THIS DOES NOT NECESSARILY INDICATE LOCATION OF JUNCTION BOX.
- MOUNTING HEIGHTS DESCRIBED ARE TO BE TO CENTERLINE OF FIXTURE, UON.
- FOR TYPICAL CEILING DETAILS REFER SHEET A0.04.

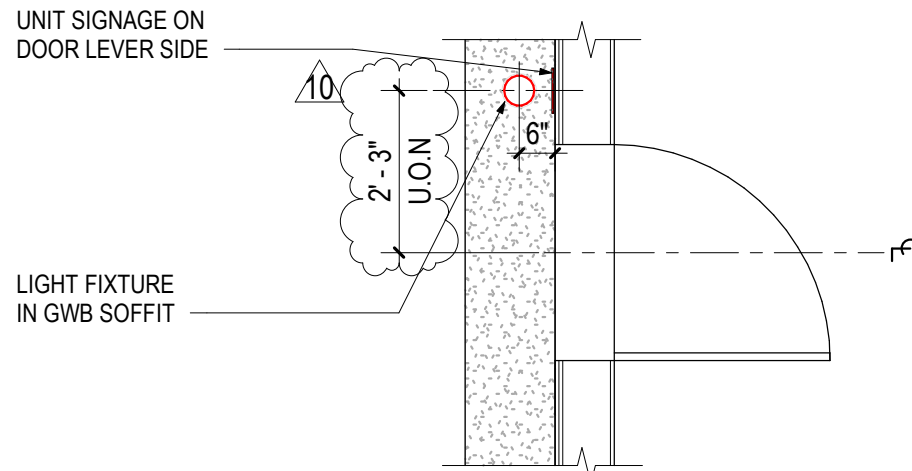

Seal

Civil Engineer

KPFF

1601 Fifth Avenue, Suite 1600

Seattle, WA 98101

Design Architect

Bohlin Cywinski Jackson

1932 First Avenue, Suite 916

Seattle, WA 98101-1052

Architect of Record

Studio - SKH

1221 East Pike Street, Suite 300

Seattle, WA 98122

Landscape Architect

Swift Company LLC

3131 Western Avenue, Suite M423

Seattle, WA 98121

Structural Engineer

KPFF

1601 Fifth Avenue, Suite 1600

Seattle, WA 98101

Mechanical/Plumbing Engineer

Ocean Park Mechanical

#283-14900 Inter Urban Avenue

Seattle, WA 98168

Electrical/Telecomm Engineer

Stateside Power Inc.

10335 NE 123rd St.

Kirkland, WA 98034

Fire Protection

Advanced Fire Protection

19738 144th Ave NE

Woodinville, WA 98072-8427

Owner:

DEVELOPMENT

YESLER TOWERS

Project Name:

RCP - LEVEL 5 NORTH

Sheet Name:

A9.08

No.	Description	Date
1	PHASE 3 PERMIT	12.11.20
2	PHASE 3 PERMIT RESUBMITAL 01	11.21.21
3	PHASE 3 PERMIT RESUBMITAL 02	03.23.22
4	PHASE 3 PERMIT RESUBMITAL 03	06.10.22
5	ISSUANCE - MODERN TOWER 5C	07.12.22
6	A0.000	08.23.22
7	A0.100	08.30.22
8	A0.100	11.11.22
9	A0.102	04.27.23
10	A0.102	06.30.23

DPD #

6769232-PH


Issue Date

12.11.20


A9.08

Sheet Number

SDC Approval Stamp

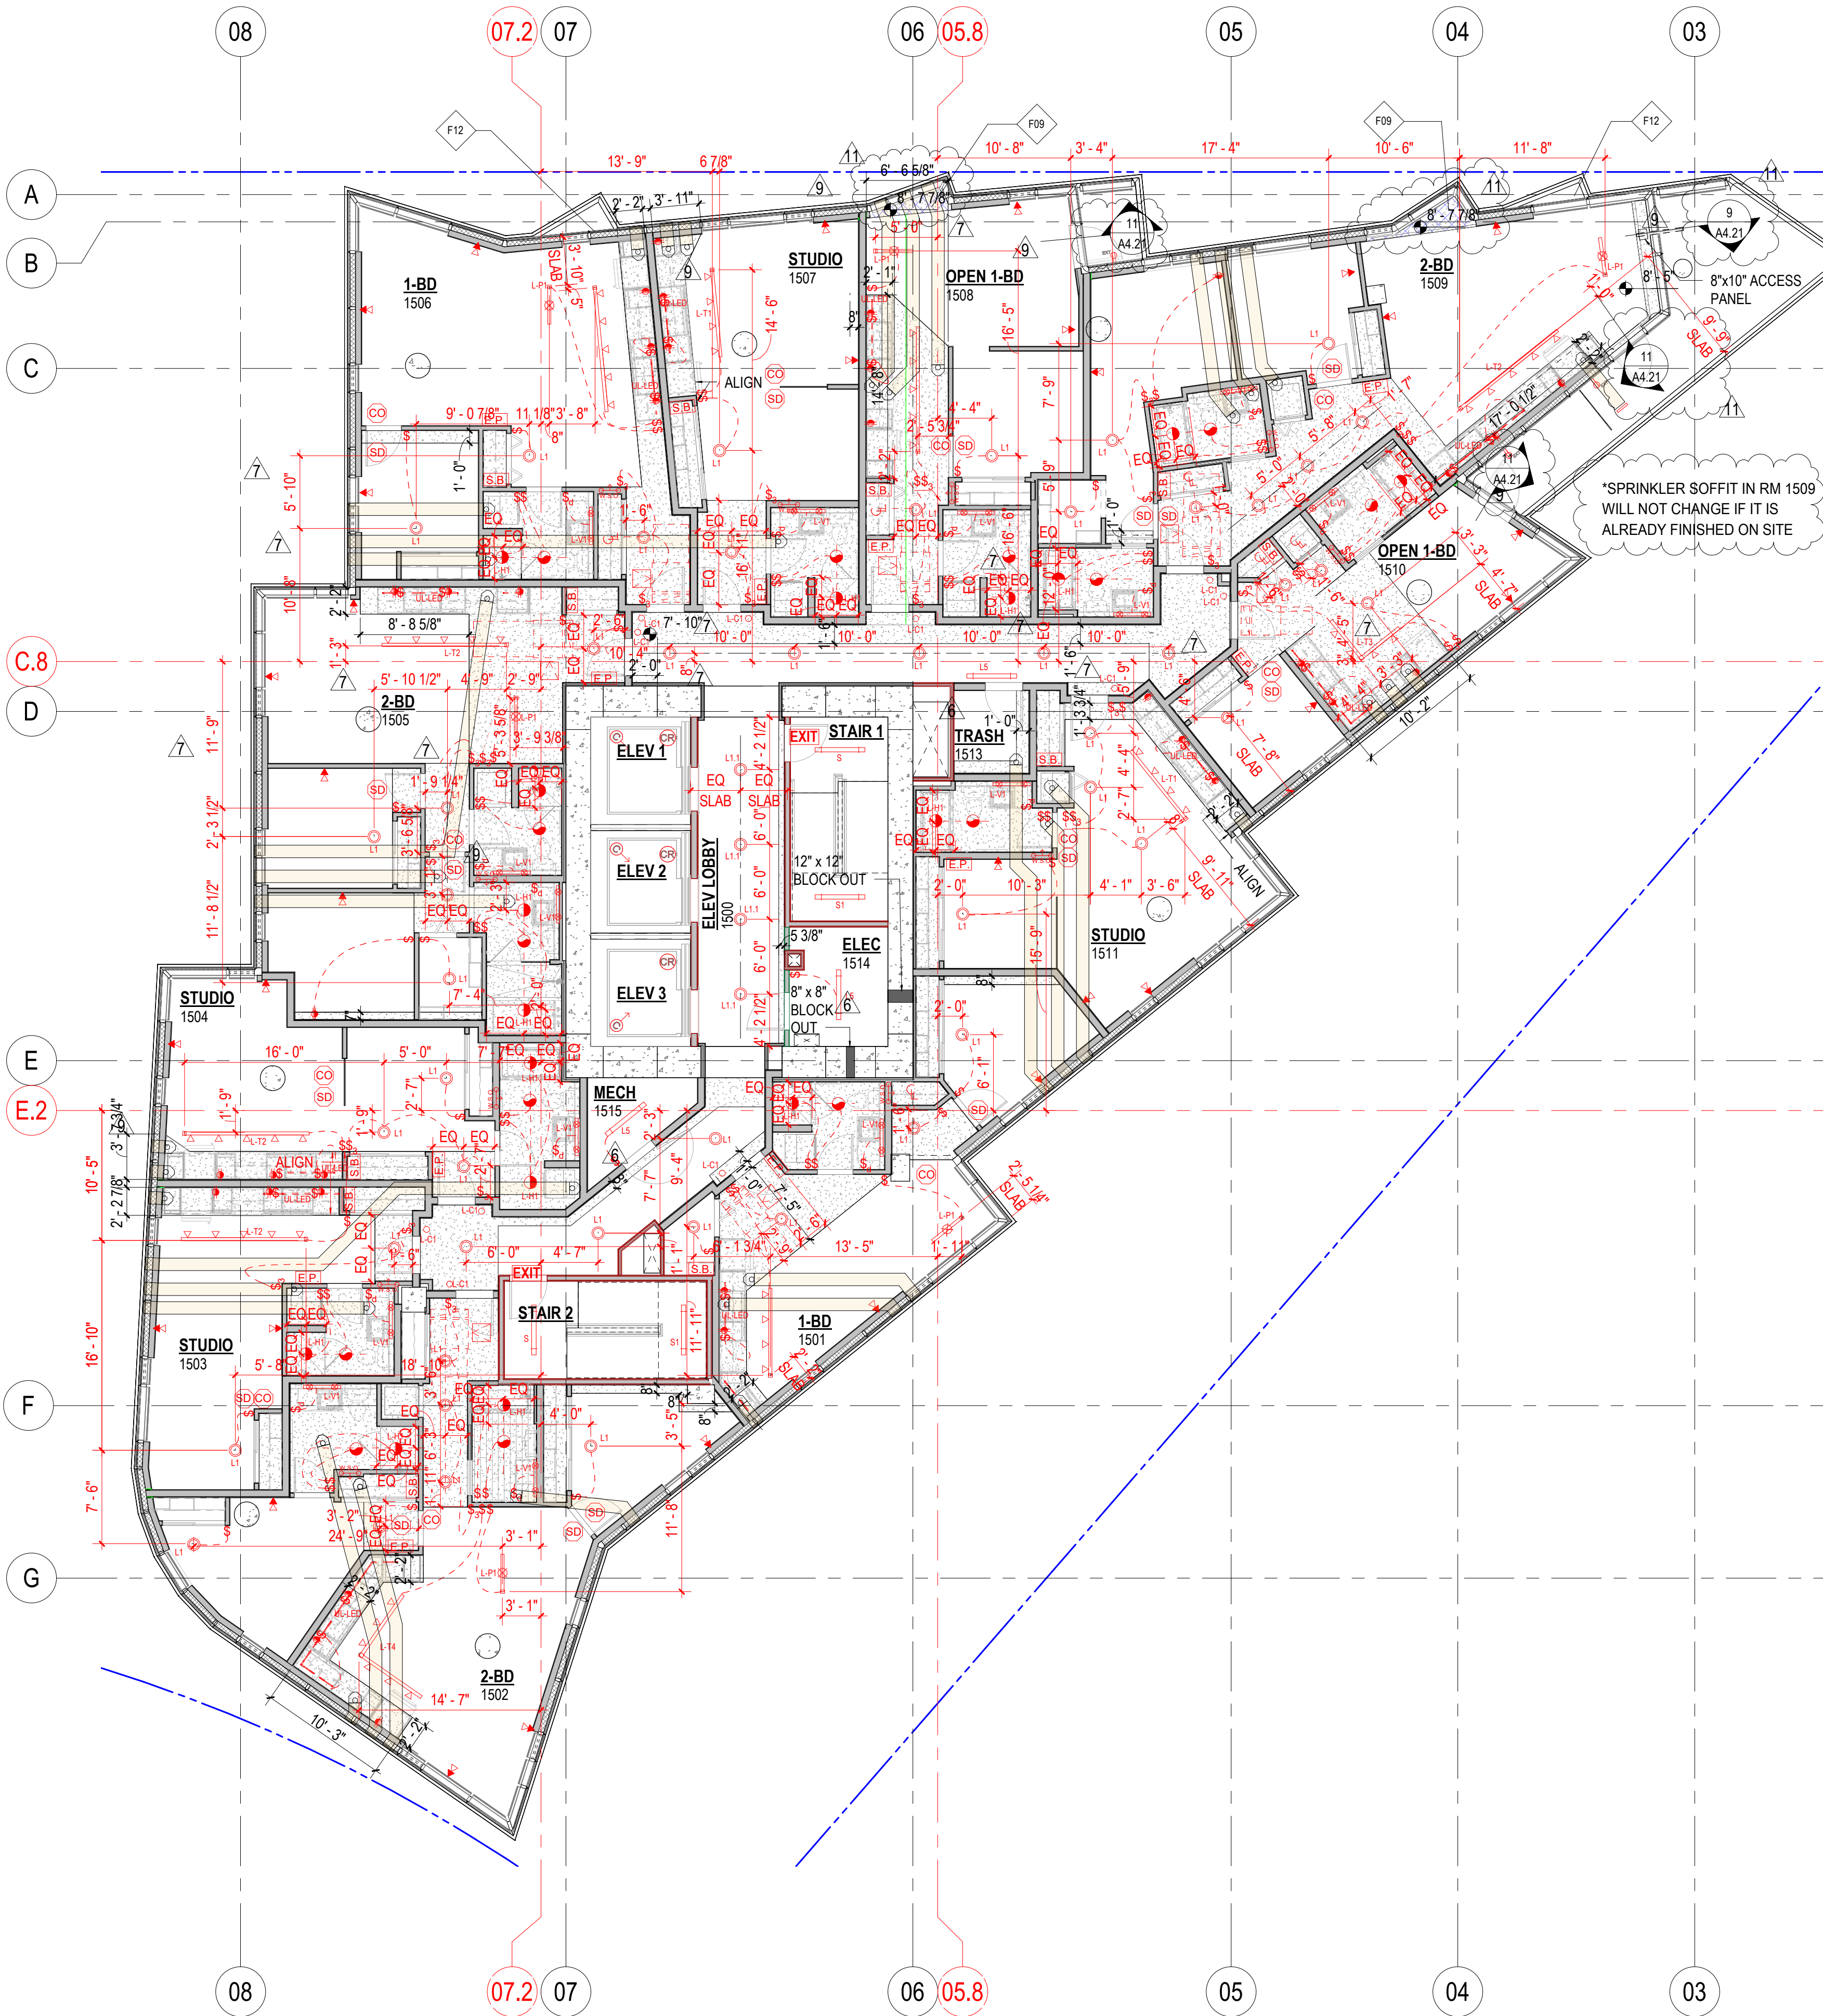

2 LEVEL 15 NORTH - RCP
A9.12 1/8" = 1'-0"

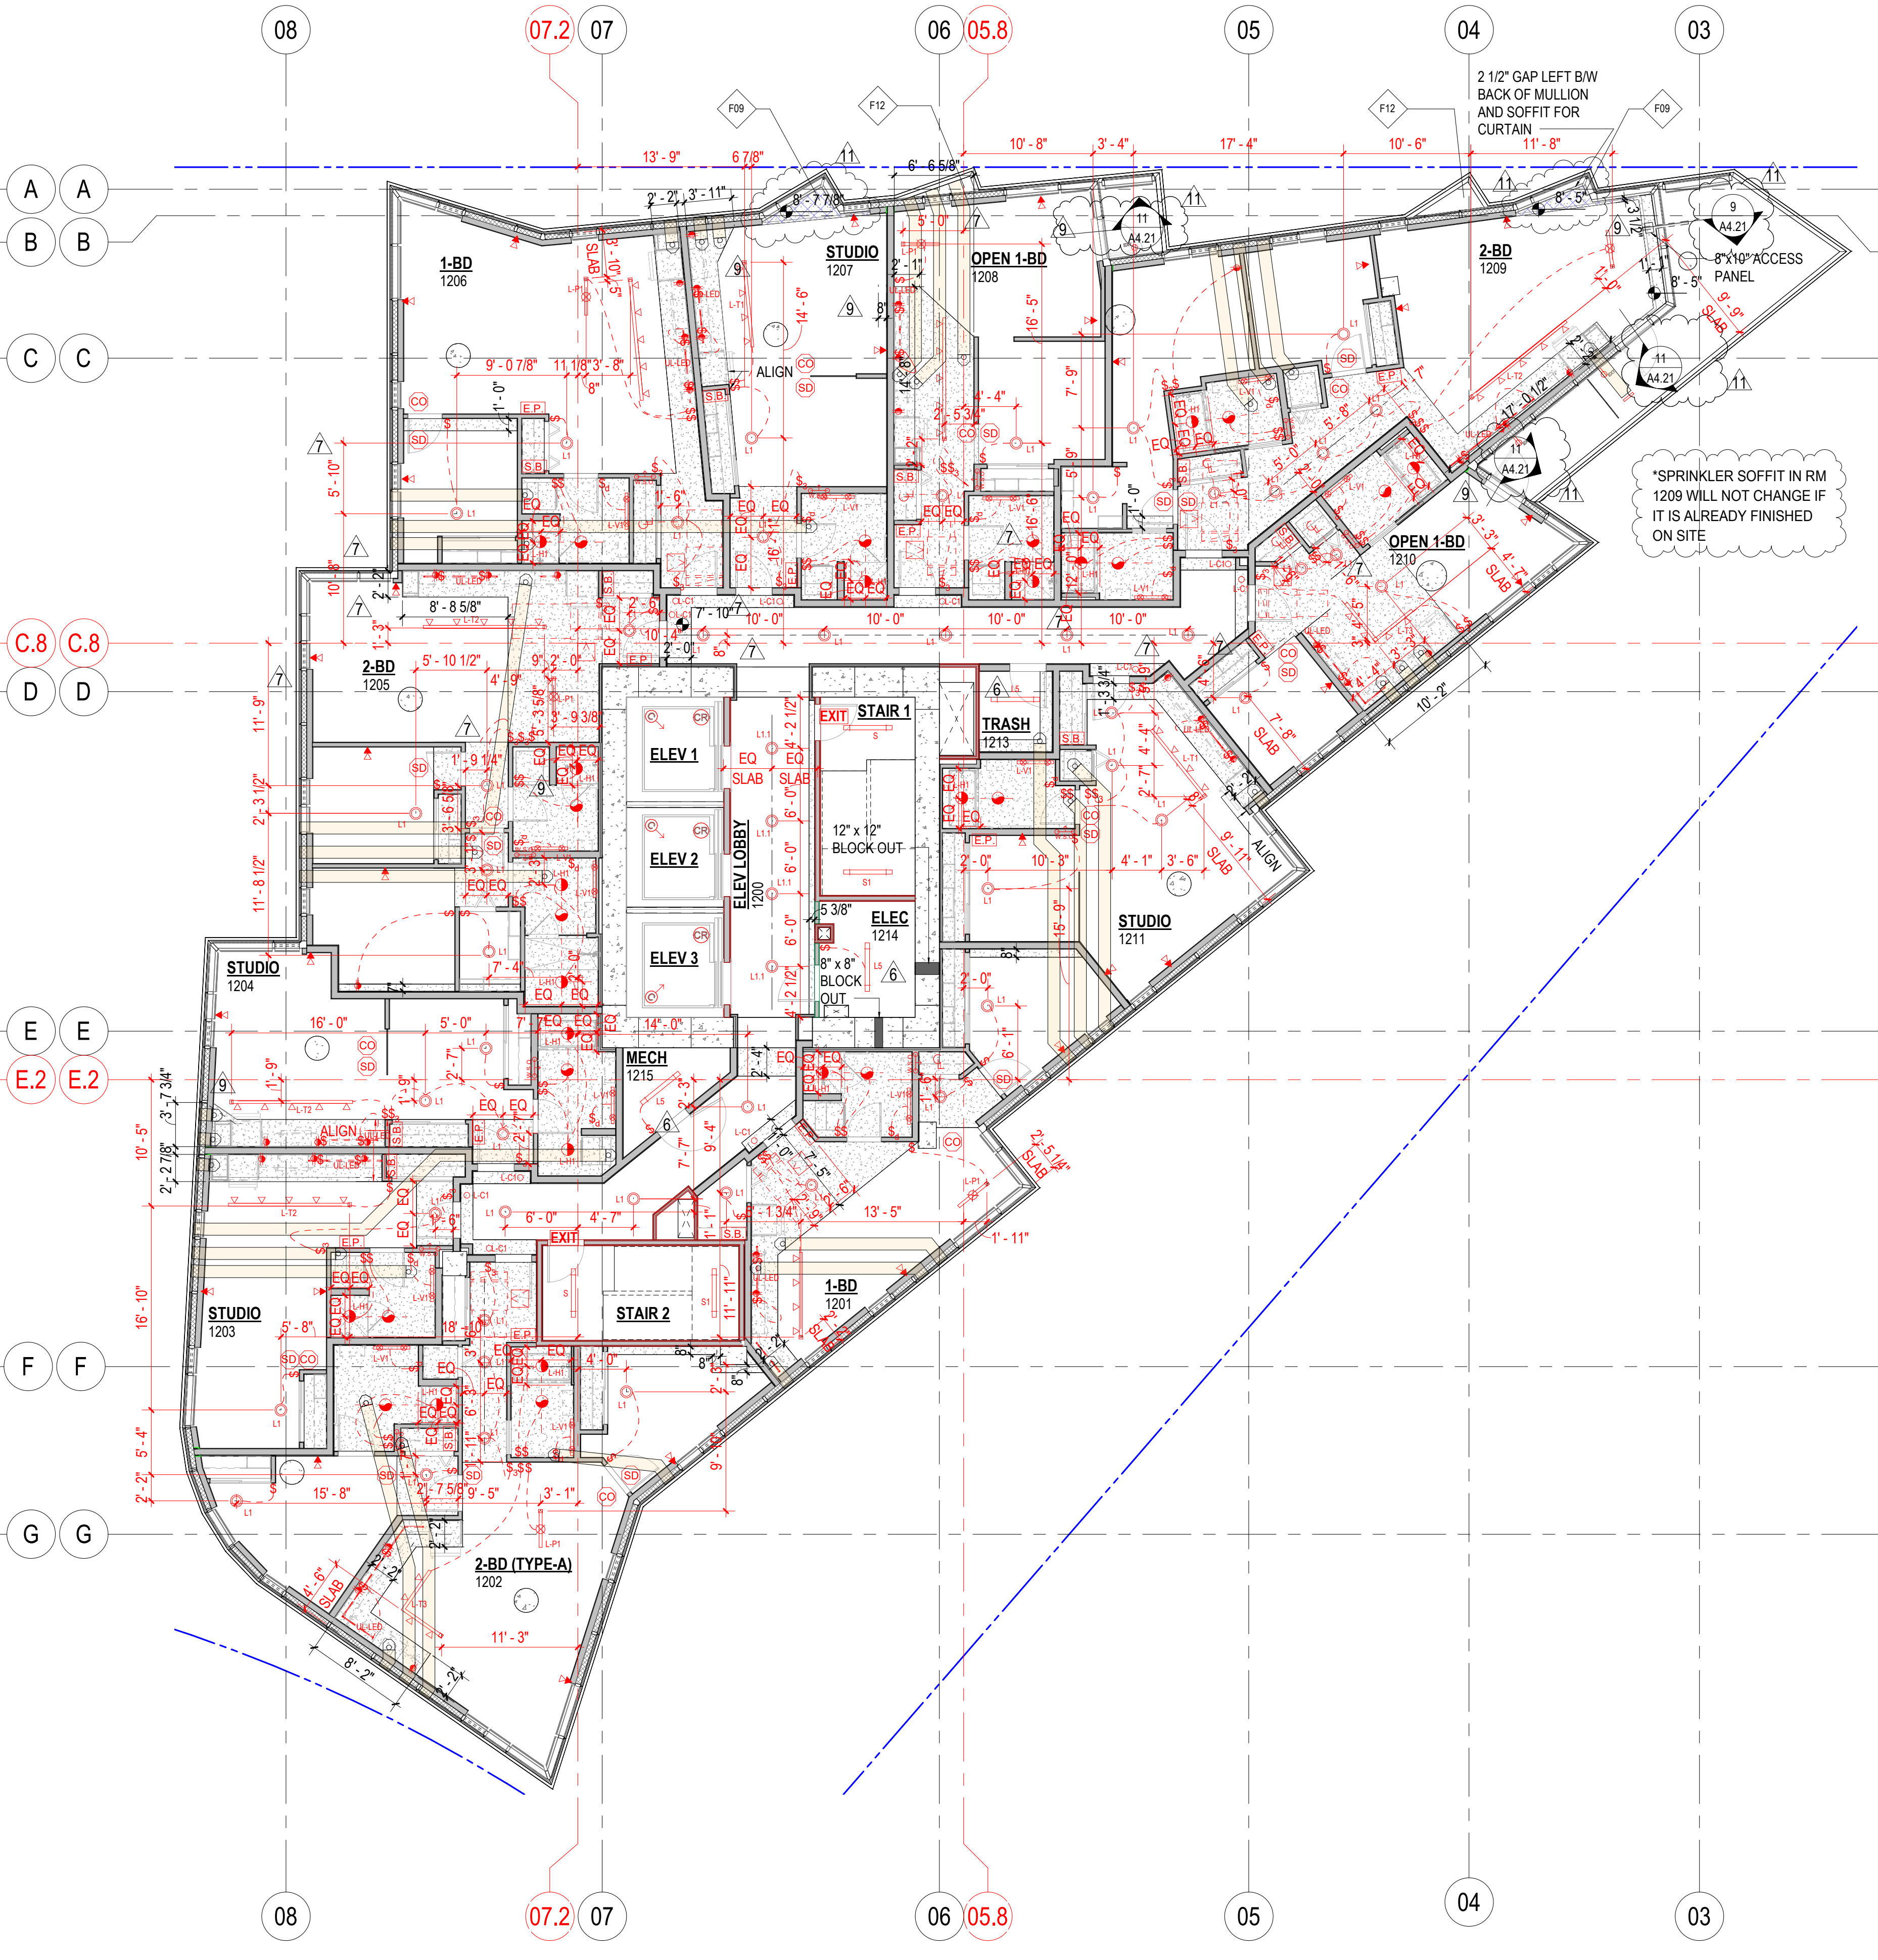

1 LEVEL 12 NORTH - RCP
A9.12 1/8" = 1'-0"

RESIDENTIAL L15-N - LIGHTING FIXTURE SCHEDULE		
TYPE MARK	DESCRIPTION	COUNT
BOH AREA INTERIOR LIGHTING		
L5	7" TRACK WITH 4 LIGHTS	3
S	4" linear BOH LED	2
S1	4" linear BOH LED	2
		7
COMMON AREA INTERIOR LIGHTING		
L1	SURFACE MOUNTED LIGHT	8
L1-1	SURFACE MOUNTED LIGHT	4
L-C1	RECESSED CAN	11
		23
RESIDENTIAL UNIT LIGHTING		
L1	SURFACE MOUNTED LIGHT	42
L-H1	HEAT LAMP	16
L-P1	3" TRACK WITH 1 PENDANT LIGHT	6
L-T1	7" TRACK WITH 4 LIGHTS	3
L-T2	10" TRACK WITH 5 FIXTURES	6
L-T3	4'X4' L-SHAPE TRACK WITH 4 LIGHTS	1
L-T4	6'X6' L-SHAPE TRACK WITH 6 LIGHTS	1
L-V1	36" LIGHTED VANITY MIRROR	14
L-V3	72" LIGHTED VANITY MIRROR	1
L-P3	7" PENDANT WITH 2 LIGHTS	1
UL-LED	UNDERCAB LIGHT	52
		143

RESIDENTIAL L12-N - LIGHTING FIXTURE SCHEDULE		
TYPE MARK	DESCRIPTION	COUNT
BOH AREA INTERIOR LIGHTING		
L5	7" TRACK WITH 4 LIGHTS	3
S	4" linear BOH LED	2
S1	4" linear BOH LED	2
		7
COMMON AREA INTERIOR LIGHTING		
L1	SURFACE MOUNTED LIGHT	8
L1-1	SURFACE MOUNTED LIGHT	4
L-C1	RECESSED CAN	11
		23
RESIDENTIAL UNIT LIGHTING		
L1	SURFACE MOUNTED LIGHT	42
L-H1	HEAT LAMP	16
L-P1	3" TRACK WITH 1 PENDANT LIGHT	6
L-T1	7" TRACK WITH 4 LIGHTS	3
L-T2	10" TRACK WITH 5 FIXTURES	6
L-T3	4'X4' L-SHAPE TRACK WITH 4 LIGHTS	2
L-V1	36" LIGHTED VANITY MIRROR	14
L-V3	72" LIGHTED VANITY MIRROR	1
UL-LED	UNDERCAB LIGHT	52
		142


LEGEND

- FLEXIBLE DUCT, SIZE PER MECH DRAWINGS
- "x" IN SLAB DUCT, SEE STRUCTURAL DRAWINGS FOR DIMENSIONS WITHIN SLAB
- PLASTIC FACED BATT INSULATION, R-38 (PER FLOOR TYPE F08)
- FACED SEMI RIGID INSULATION, (PER FLOOR TYPE: 4" THK = F08A, R-16.8 OR 6" THK = F08B, R25.2)
- GWB SOFFIT WITH 4" SEMI RIGID INSULATION, R-16.8 (PER FLOOR TYPE F02A, F02C), FOR BAY WINDOWS USE 2.5" SEMI RIGID INSULATION (PER F09)
- CEILING TILE (TYPE C2)
- CEILING TILE (TYPE C3)
- GWB SOFFIT NO INSULATION (TYPE C1)
- GWB SOFFIT WITH BATT INSULATION, R-38 (PER FLOOR TYPE F02)
- GWB SOFFIT WITH RIGID INSULATION, R-10 (PER FLOOR TYPE F02B), OR R-20 (PER FLOOR TYPE F02D)
- METAL PANEL SOFFIT NO INSULATION (TYPE C5)
- METAL PANEL SOFFIT WITH BATT INSULATION, R-38 (PER FLOOR TYPE F02)
- METAL PANEL SOFFIT WITH RIGID INSULATION, R-10 (PER FLOOR TYPE F02B)
- METAL PANEL SOFFIT WITH MINERAL WOOL INSULATION, R-4.2 @ R-10.5 (PER FLOOR TYPE F09 OR F12)
- WOOD SLAT CEILING (TYPE C4)
- TENSILE FABRIC MEMBRANE OVER BATT INSULATION, R-38 (PER FLOOR TYPE F02)
- TERMOSTAT
- REGULAR FAN
- WHOLE HOUSE FAN
- RECESSED CAN LIGHT DAMP LOCATION
- ELECTRICAL PANEL
- WATER SHUT-OFF PANEL
- SMART BOX
- WALL SWITCH
- THREE-WAY SWITCH
- DIMMABLE SWITCH
- CLG MTD SMOKE DETECTOR - SEE ELEC DWGS
- PENDANT CEILING MTD EXIT SIGN - SEE ELEC DWGS
- WALL MTD EXIT SIGN - SEE ELEC DWGS
- SECURITY CAMERA
- SPRINKLER HEAD AND PIPE
- ELECTRICAL OUTLET (SWITCHED)
- ELECTRICAL OUTLET
- ELECTRICAL OUTLET (GFCI)
- RECESSED FLOOR ELECTRICAL OUTLET
- EXIT SIGNAGE
- STANDPIPE
- EXIT LIGHT FIXTURE WITH DIRECTION
- DATA CABLE TV PORT
- DATA PORT
- HDMI
- ELEVATOR CALL PEDESTAL
- TERMOSTAT
- SUSPENDED FIXTURES

- AMENITY AREA LIGHT LEGEND:
 - L1, L1.1 SURFACE MOUNTED DOWNLIGHT
 - L2 WALL SCONCE - COMMON AREA RESTROOM
 - L2.1 WALL SCONCE - AMENITY
 - L3, L17, L18, L18.1 RECESSED DOWNLIGHT
 - L4, L4.1 PENDANT LIGHT
 - L5, L6, L8, L9 LED STRIP LIGHT (L5 AT STAIRS IS "S" OR "S1" PER SSP)
 - L10 SPECIALTY LIGHT FIXTURE
 - L11 SPECIALTY LIGHT FIXTURE
 - L12 TROFFER LIGHTS
 - L14, L14.1 TRACK LIGHT
 - L15 WALL WASHER LIGHT FIXTURE
 - L16 FLOOR MOUNTED LIGHT FIXTURE
 - L19, L20, L21, L22 COVE LINEAR LIGHTING
 - L23, L24, L25, L26 RECESSED LINEAR LIGHTING
 - L9 SUSPENDED LINEAR AMENITY LIGHTING
 - L26, L27, L28, L29 SURFACE MOUNTED LINEAR LIGHTING
 - L36, L36.1 SURFACE MOUNTED DOWNLIGHT-EXTERIOR
 - L34 LANDSCAPE LED TAPE LIGHT
 - L35 LANDSCAPE WALL-RECESSED WALLWASHER
 - L37 POST MOUNTED ROOFTOP SPOTLIGHT
 - L38 SURFACE MOUNTED VERTICAL LINEAR LIGHTING
 - L39 RECESSED PAVEL LIGHT
 - L40 EXTERIOR WALL SCONCE
 - L41 EXTERIOR WALL SCONCE
- RESIDENTIAL UNIT LIGHT LEGEND:
 - L-V1 MIRROR LIGHTS
 - L-P1 DINING LIGHTS
 - L-P2 ISLAND PENDANT (8 FT TRACK)
 - L-P3 ISLAND PENDANT (7 FT TRACK)
 - L-T1 KITCHEN TRACK LIGHTS (7 FT TRACK)
 - L-T2 KITCHEN TRACK LIGHTS (10 FT TRACK)
 - L-T3 L SHAPED KITCHEN TRACK LIGHTS
 - L-H1 SURFACE MOUNT LIGHT DAMP LOCATION
 - L-C1 ENTRY GIMBEL LIGHT
 - UL-1 WHOLE HOUSE FAN
 - UNDERCABINET LIGHTING

GENERAL NOTES

- SEE SHEET A9.33 FOR FLOOR AND ROOF ASSEMBLIES.
- FIRE WALLS, FIRE BARRIERS, FIRE PARTITIONS, SMOKE BARRIERS AND SMOKE PARTITIONS OR ANY OTHER WALL REQUIRED TO HAVE PROTECTED OPENINGS OR PENETRATIONS SHALL BE PERMANENTLY LABELED. SUCH IDENTIFICATION SHALL BE LOCATED IN ACCESSIBLE CONCEALED FLOOR, FLOOR-CEILING OR ATTIC SPACES. BE REPEATED AT INTERVALS NOT EXCEEDING 15' MEASURED HORIZONTALLY ALONG THE WALL OR PARTITION, AND INCLUDE LETTERING NOT LESS THAN 0.5" IN HEIGHT, INCORPORATING THE SUGGESTED WORKING "FIRE AND/OR SMOKE BARRIER. PROTECT ALL OPENINGS", OR OTHER WORKING.
- REFER TO SHEET A10.54 FOR TYPICAL PARTITION AND FIRE STOP DETAILS.
- MEANS OF EGRESS ILLUMINATION-EMERGENCY POWER SOURCE AND INITIAL ILLUMINATION LEVELS SHALL CONFORM WITH IBC SECTION 1006.3.
- VENT FANS SHALL TERMINATE AT THE EXTERIOR OF THE BUILDING PER IRC SECTION M1502.3.
- INSULATE ALL DUCTS OUTSIDE OF CONDITIONED SPACE PER WA STATE ENERGY CODE.
- TYPICAL SOFFIT HEIGHT - 7'-10" ABOVE FLOOR SLAB.
- THERMAL INSULATION COVERAGE SHOWN ON REFLECTED CEILING PLANS SUGGESTS MINIMUM REQUIREMENTS.
- CEILING FINISHES TO COMPLY WITH SBC 803.13.2 FOR FINISH MATERIAL.
- CEILING FINISH IS TO BE EXPOSED, PAINTED CONCRETE, OTS (OPEN TO STRUCTURE) UON.
- COORDINATE WITH PLUMBING DRAWINGS FOR FLOOR DRAINS LOCATIONS AND PLUMBING.
- LIGHT FIXTURES TO BE CENTERED IN THE ROOM/CORRIDOR/SPACE U.N.O.
- PENDANT LIGHT AND KITCHEN TRACK FIXTURES LOCATED ON SLAB MAY BE DIMENSIONED TO CENTER OF TRACK. THIS DOES NOT NECESSARILY INDICATE LOCATION OF JUNCTION BOX.
- MOUNTING HEIGHTS DESCRIBED ARE TO BE TO CENTERLINE OF FIXTURE, UON.
- BOTTOM OF LP1 SHALL BE 5'-8" AFF. LP2/LP3 SHALL BE 5'-9" AFF.
- FOR TYPICAL CEILING DETAILS REFER SHEET A10.4.

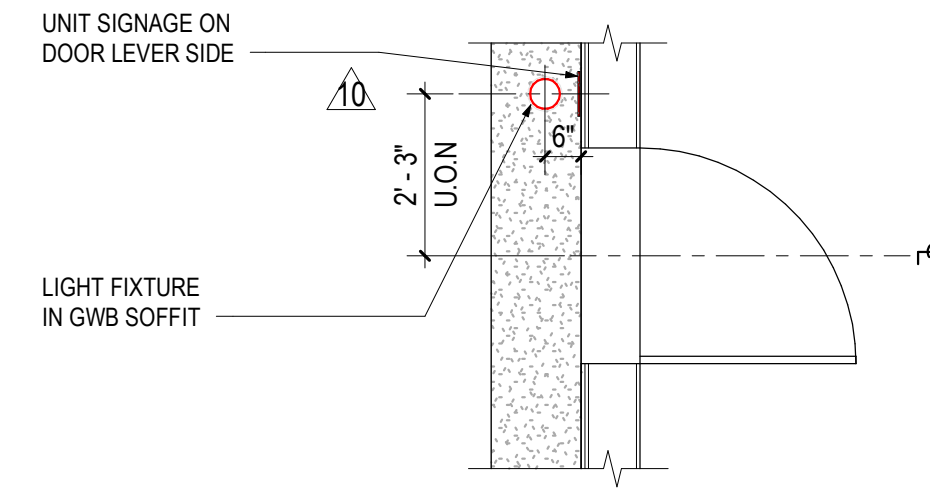

Soil Engineer:
KPF
1601 First Avenue, Suite 1600
Seattle, WA 98101

Design Architect:
Bohlin Cywinski Jackson
1932 First Avenue, Suite 916
Seattle, WA 98101-1022

Architect of Record:
Studio - SKH
1221 East Pike Street, Suite 300
Seattle, WA 98122


Landscape Architect:
Swift Company LLC
1311 Western Avenue, Suite M423
Seattle, WA 98121

Structural Engineer:
KPF
1601 First Avenue, Suite 1600
Seattle, WA 98101

Mechanical/Electrical Engineer:
Ocean Park Mechanical
4205-14600 Inter Urban Avenue
Seattle, WA 98108

Electrical/Electronics Engineer:
Stalder & Suter Inc.
1600 NE 12th St
Kirkland, WA 98034

Fire Protection:
Advanced Fire Protection
18708 148th Ave NE
Woodinville, WA 98072-9427

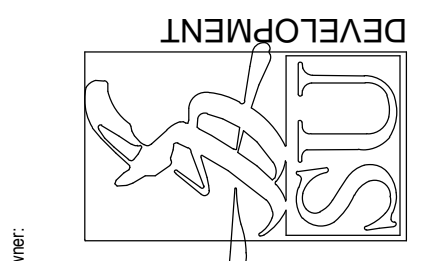

YESLER TOWERS

RCP - LEVEL 12 NORTH &
LEVEL 15 NORTH

No.	Description	Date
1	PHASE 3 PERMIT	12.11.20
2	PHASE 3 PERMIT RESUBMITAL 01	11.21.21
3	PHASE 3 PERMIT RESUBMITAL 02	03.23.22
4	PHASE 3 PERMIT RESUBMITAL 03	06.15.22
5	SPRINKLER - NORTH TOWER 102	07.21.22
6	ADD-100	08.22.22
7	ADD-100	08.22.22
8	ADD-100	11.11.22
9	ADD-102	04.27.23
10	REV-028	03.20.23
11	ADD-014	08.21.23

CDP # 6769232-PH

Issue Date 12.11.20

A9.12

Sheet Number

SDO Approval Stamp

109

RESIDENTIAL UNIT LIGHT LEGEND:

	L-V1 MIRROR LIGHTS
	L-P1 DINING LIGHTS
	L-P2 ISLAND PENDANT (5FT TRACK)
	L-P3 ISLAND PENDANT (7FT TRACK)
	L-T1 KITCHEN TRACK LIGHTS (7 FT TRACK)
	L-T2 KITCHEN TRACK LIGHTS (10 FT TRACK)
	L-T3 L SHAPED KITCHEN TRACK LIGHTS
	L-H1 SURFACE MOUNT LIGHT DAMP LOCATION
	L-C1 ENTRY GIMBEL LIGHT
	UL-1 WHOLE HOUSE FAN
	UL-1 UNDERCABINET LIGHTING

Sheet Number

SDCI Approval Stamp

RESIDENTIAL L27-N - LIGHTING FIXTURE SCHEDULE		
TYPE MARK	DESCRIPTION	COUNT
BOH AREA INTERIOR LIGHTING		
L5	7" TRACK WITH 4 LIGHTS	3
S	4" linear BOH LED	2
S1	4" linear BOH LED	2
		7
COMMON AREA INTERIOR LIGHTING		
L1	SURFACE MOUNTED LIGHT	7
L1.1	SURFACE MOUNTED LIGHT	4
L-C1	RECESSED CAN	6
		17
RESIDENTIAL UNIT LIGHTING		
L1	SURFACE MOUNTED LIGHT	28
L-H1	HEAT LAMP	15
L-P1	3" TRACK WITH 1 PENDANT LIGHT	7
L-T1	7" TRACK WITH 4 LIGHTS	1
L-T2	10" TRACK WITH 5 FIXTURES	1
L-T4	6"x6" L-SHAPE TRACK WITH 6 LIGHTS	4
L-V1	36" LIGHTED VANITY MIRROR	7
L-V2	42" LIGHTED VANITY MIRROR	1
L-V3	42" LIGHTED VANITY MIRROR	3
LP-3	7" PENDANT WITH 2 LIGHTS	1
UL-LED	UNDERCAB LIGHT	41
		109



LEGEND

- FLEXIBLE DUCT, SIZE PER MECH DRAWINGS
- *"x" IN SLAB DUCT, SEE STRUCTURAL DRAWINGS FOR DIMENSIONS WITHIN SLAB
- PLASTIC FACED BATT INSULATION, R-38 (PER FLOOR TYPE F08)
- FACED SEMI RIGID INSULATION, (PER FLOOR TYPE- 4" THK - F06A, R-16.8 OR 6" THK - F08B, R25.2)
- GWB SOFFIT WITH 4" SEMI RIGID INSULATION, R-16.8 (PER FLOOR TYPE F02A, F02D), FOR BAY WINDOWS USE 2.5" SEMI RIGID INSULATION (PER F09)
- CEILING TILE (TYPE C2)
- CEILING TILE (TYPE C3)
- GWB SOFFIT NO INSULATION (TYPE C1)
- GWB SOFFIT WITH BATT INSULATION, R-38 (PER FLOOR TYPE F02)
- GWB SOFFIT WITH RIGID INSULATION, R-10 (PER FLOOR TYPE F02B) OR R-20 (PER FLOOR TYPE F02D)
- METAL PANEL SOFFIT NO INSULATION (TYPE C5)
- METAL PANEL SOFFIT WITH BATT INSULATION, R-38 (PER FLOOR TYPE F02)
- METAL PANEL SOFFIT WITH RIGID INSULATION, R-10 (PER FLOOR TYPE F02B)
- METAL PANEL SOFFIT WITH MINERAL WOOL INSULATION, R-4.2 or R-10.5 (PER FLOOR TYPE F09 OR F12)
- WOOD SLAT CEILING (TYPE C4)
- TENSILE FABRIC MEMBRANE OVER BATT INSULATION, R-38 (PER FLOOR TYPE F02)
- THERMOSTAT
- REGULAR FAN
- WHOLE HOUSE FAN
- RECESSED CAN LIGHT DAMP LOCATION
- ELECTRICAL PANEL
- WATER SHUT-OFF PANEL
- SMART BOX
- WALL SWITCH
- THREE-WAY SWITCH
- DIMMABLE SWITCH
- CLG MTD SMOKE DETECTOR - SEE ELEC DWGS
- PENDANT CEILING MTD EXT SIGN - SEE ELEC DWGS
- WALL MTD EXT SIGN - SEE ELEC DWGS
- SECURITY CAMERA
- SPRINKLER HEAD AND PIPE
- ELECTRICAL OUTLET
- ELECTRICAL OUTLET (SWITCHED)
- EXTERIOR ELECTRICAL OUTLET
- ELECTRICAL OUTLET (GFCI)
- RECESSED FLOOR ELECTRICAL OUTLET
- EXIT SIGNAGE
- STANDPIPE
- EXIT LIGHT FIXTURE WITH DIRECTION
- DATA/CABLE TV PORT
- DATA PORT
- HDMI
- ELEVATOR CALL PEDESTAL
- THERMOSTAT
- SUSPENDED FIXTURES

- AMENITY AREA LIGHT LEGEND:
- L1, L1.1 SURFACE MOUNTED DOWNLIGHT
 - L2 WALL SCONCE - COMMON AREA RESTROOM
 - L3, L17, L18, L18.1 RECESSED DOWNLIGHT
 - L4, L4.1 PENDANT LIGHT
 - L5, L6, L8, L9 LED STRIP LIGHT (LS AT STAIRS IS 'S' OR 'S1' PER SSP)
 - L10 SPECIALTY LIGHT FIXTURE
 - L11 SPECIALTY LIGHT FIXTURE
 - L12 TROFFER LIGHTS
 - L14, L14.1 TRACK LIGHT
 - L15 WALL WASHER LIGHT FIXTURE
 - L16 FLOOR MOUNTED LIGHT FIXTURE
 - L19, L20, L21, L22 COVE LINEAR LIGHTING
 - L23, L24, L25, L26 RECESSED LINEAR LIGHTING
 - L9 SUSPENDED LINEAR AMENITY LIGHTING
 - L26, L27, L28, L29 SURFACE MOUNTED LINEAR LIGHTING
 - L36, L36.1 SURFACE MOUNTED DOWNLIGHT-EXTERIOR
 - L34 LANDSCAPE LED TAPE LIGHT
 - L35 LANDSCAPE WALL-RECESSED WALLWASHER
 - L37 POST MOUNTED ROOFTOP SPOTLIGHT
 - L38 SURFACE MOUNTED VERTICAL LINEAR LIGHTING
 - L39 RECESSED PAVET LIGHT
 - L40 EXTERIOR WALL SCONCE
 - L41 EXTERIOR WALL SCONCE
- RESIDENTIAL UNIT LIGHT LEGEND:
- L-V1 MIRROR LIGHTS
 - L-P1 DINING LIGHTS
 - L-P2 ISLAND PENDANT (8 FT TRACK)
 - L-P3 ISLAND PENDANT (7 FT TRACK)
 - L-T1 KITCHEN TRACK LIGHTS (7 FT TRACK)
 - L-T2 KITCHEN TRACK LIGHTS (10 FT TRACK)
 - L-T3 L SHAPED KITCHEN TRACK LIGHTS
 - L-H1 SURFACE MOUNT LIGHT DAMP LOCATION
 - L-C1 ENTRY GIMBEL LIGHT
 - UL-1 WHOLE HOUSE FAN
 - UL-1 UNDERCABINET LIGHTING

GENERAL NOTES

- SEE SHEET A0.33 FOR FLOOR AND ROOF ASSEMBLIES.
- FIRE WALLS, FIRE BARRIERS, FIRE PARTITIONS, SMOKE BARRIERS AND SMOKE PARTITIONS OR ANY OTHER WALL REQUIRED TO HAVE PROTECTED OPENINGS OR PENETRATIONS SHALL BE PERMANENTLY LABELED. SUCH IDENTIFICATION SHALL BE LOCATED IN ACCESSIBLE CONCEALED FLOOR, FLOOR-CEILING OR ATTIC SPACES. BE REPEATED AT INTERVALS NOT EXCEEDING 15' MEASURED HORIZONTALLY ALONG THE WALL OR PARTITION. AND INCLUDE LETTERING NOT LESS THAN 0.5" IN HEIGHT, INCORPORATING THE SUGGESTED WORKING, FIRE AND/OR SMOKE BARRIER. PROTECT ALL OPENINGS, OR OTHER WORKING.
- REFER TO SHEET A.0.34 FOR TYPICAL PARTITION AND FIRE STOP DETAILS.
- MEANS OF EGRESS ILLUMINATION-EMERGENCY POWER SOURCE AND INITIAL ILLUMINATION LEVELS SHALL CONFORM WITH IBC SECTION 1006.3.
- VENT FANS SHALL TERMINATE AT THE EXTERIOR OF THE BUILDING PER IRC SECTION M1502.3
- INSULATE ALL DUCTS OUTSIDE OF CONDITIONED SPACE PER WA STATE ENERGY CODE.
- TYPICAL SOFFIT HEIGHT - 7'-10" ABOVE FLOOR SLAB
- THERMAL INSULATION COVERAGE SHOWN ON RELECTED CEILING PLANS SUGGESTS MINIMUM REQUIREMENTS.
- CEILING FINISHES TO COMPLY WITH SBC 803.13.2 FOR FINISH MATERIAL.
- CEILING FINISH IS TO BE EXPOSED, PAINTED CONCRETE, OTS (OPEN TO STRUCTURE) UON.
- COORDINATE WITH PLUMBING DRAWINGS FOR FLOOR DRAINS LOCATIONS AND PLUMBING
- LIGHT FIXTURES TO BE CENTERED IN THE ROOM/CORRIDOR/SPACE U.N.O
- PENDANT LIGHT AND KITCHEN TRACK FIXTURES LOCATED ON SLAB MAY BE DIMENSIONED TO CENTER OF TRACK. THIS DOES NOT NECESSARILY INDICATE LOCATION OF JUNCTION BOX.
- MOUNTING HEIGHTS DESCRIBED ARE TO BE CENTERLINE OF FIXTURE, UON.
- BOTTOM OF LP1 SHALL BE 5'-8" AFF. LP2/LP3 SHALL BE 5'-9" AFF
- FOR TYPICAL CEILING DETAILS REFER SHEET A0.04

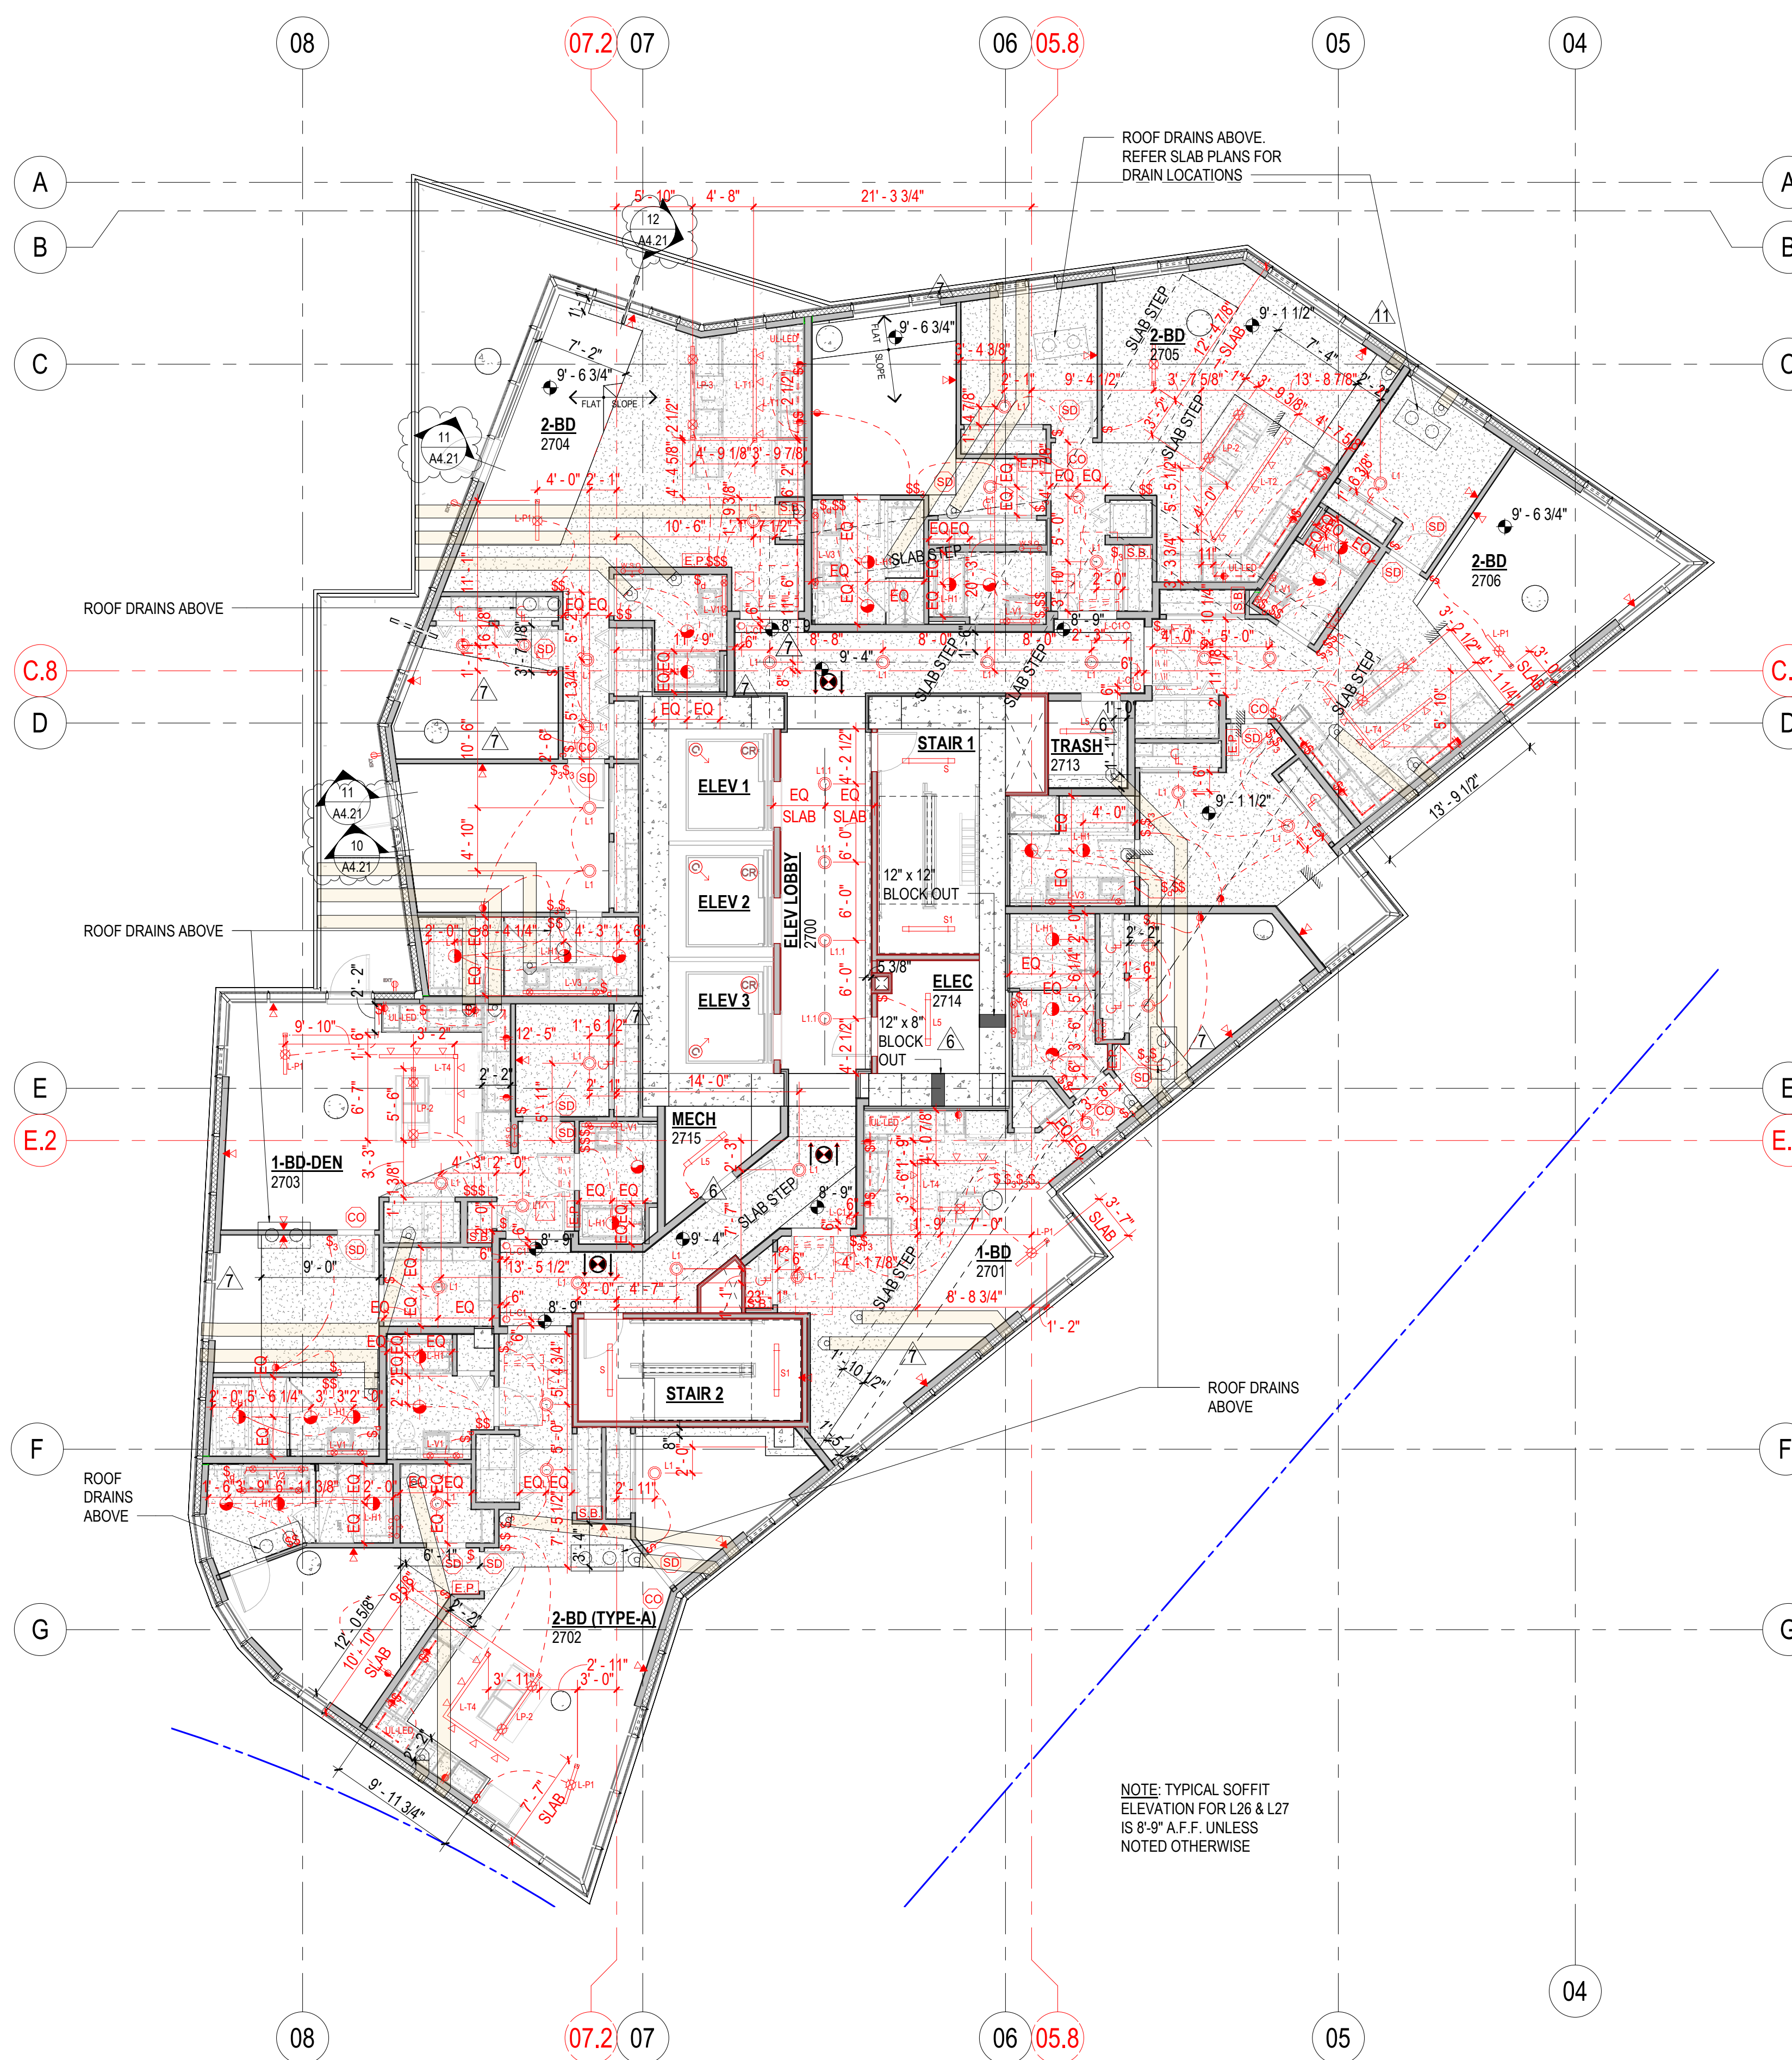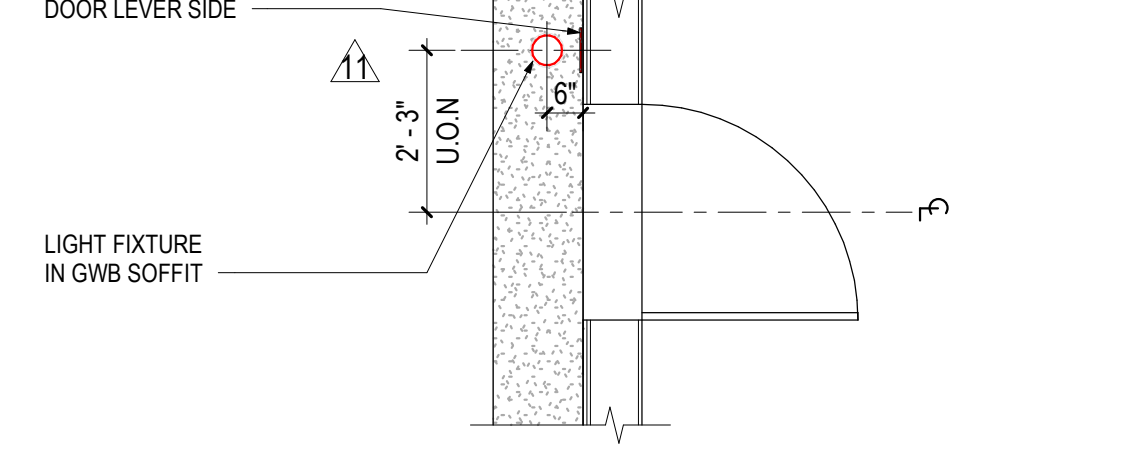

1 LEVEL 27 NORTH - RCP
A9.18 1/8" = 1'-0"

Seal

Chief Engineer
KPF
1601 First Avenue, Suite 1600
Seattle, WA 98101

Design Architect
Bohlin Cywinski Jackson
1932 First Avenue, Suite 916
Seattle, WA 98101-1022

Architect of Record
Studio - SKH
1221 East Pike Street, Suite 300
Seattle, WA 98122

Landscape Architect
Swift Company LLC
1111 Western Avenue, Suite M423
Seattle, WA 98121

Structural Engineer
KPF
1601 First Avenue, Suite 1600
Seattle, WA 98101

Mechanical/Plumbing Engineer
Ocean Park Mechanical
4205-14600 Inter Urban Avenue
Seattle, WA 98108

Electrical/Telecom Engineer
Statewide Power Inc.
1800 NE 124th St
Kirkland, WA 98034

Fire Protection
Advanced Fire Protection
18738 146th Ave NE
Woodinville, WA 98072-9427

Owner

YESLER TOWERS

ASI-014

Project Name

RCP - LEVEL 27 NORTH

Sheet Name

A9.18

No.	Description	Date
1	PHASE 3 PERMIT	12.11.20
2	PHASE 3 PERMIT RESUBMITAL 01	11.02.21
3	PHASE 3 PERMIT RESUBMITAL 02	03.23.22
4	PHASE 3 PERMIT RESUBMITAL 03	06.15.22
5	SPRINKLER - YESLER TOWERS PHC	07.12.22
6	ADD-105	08.23.22
7	ADD-106	08.30.22
8	ADD-109	11.11.22
9	ADD-112	04.07.23
10	REV-013	06.30.23
11	REV-016	08.30.23
12	ADD-014	08.21.23

CDP #

6769232-PH

Issue Date

12.11.20

A9.18

Sheet Number

SDO Approval Stamp